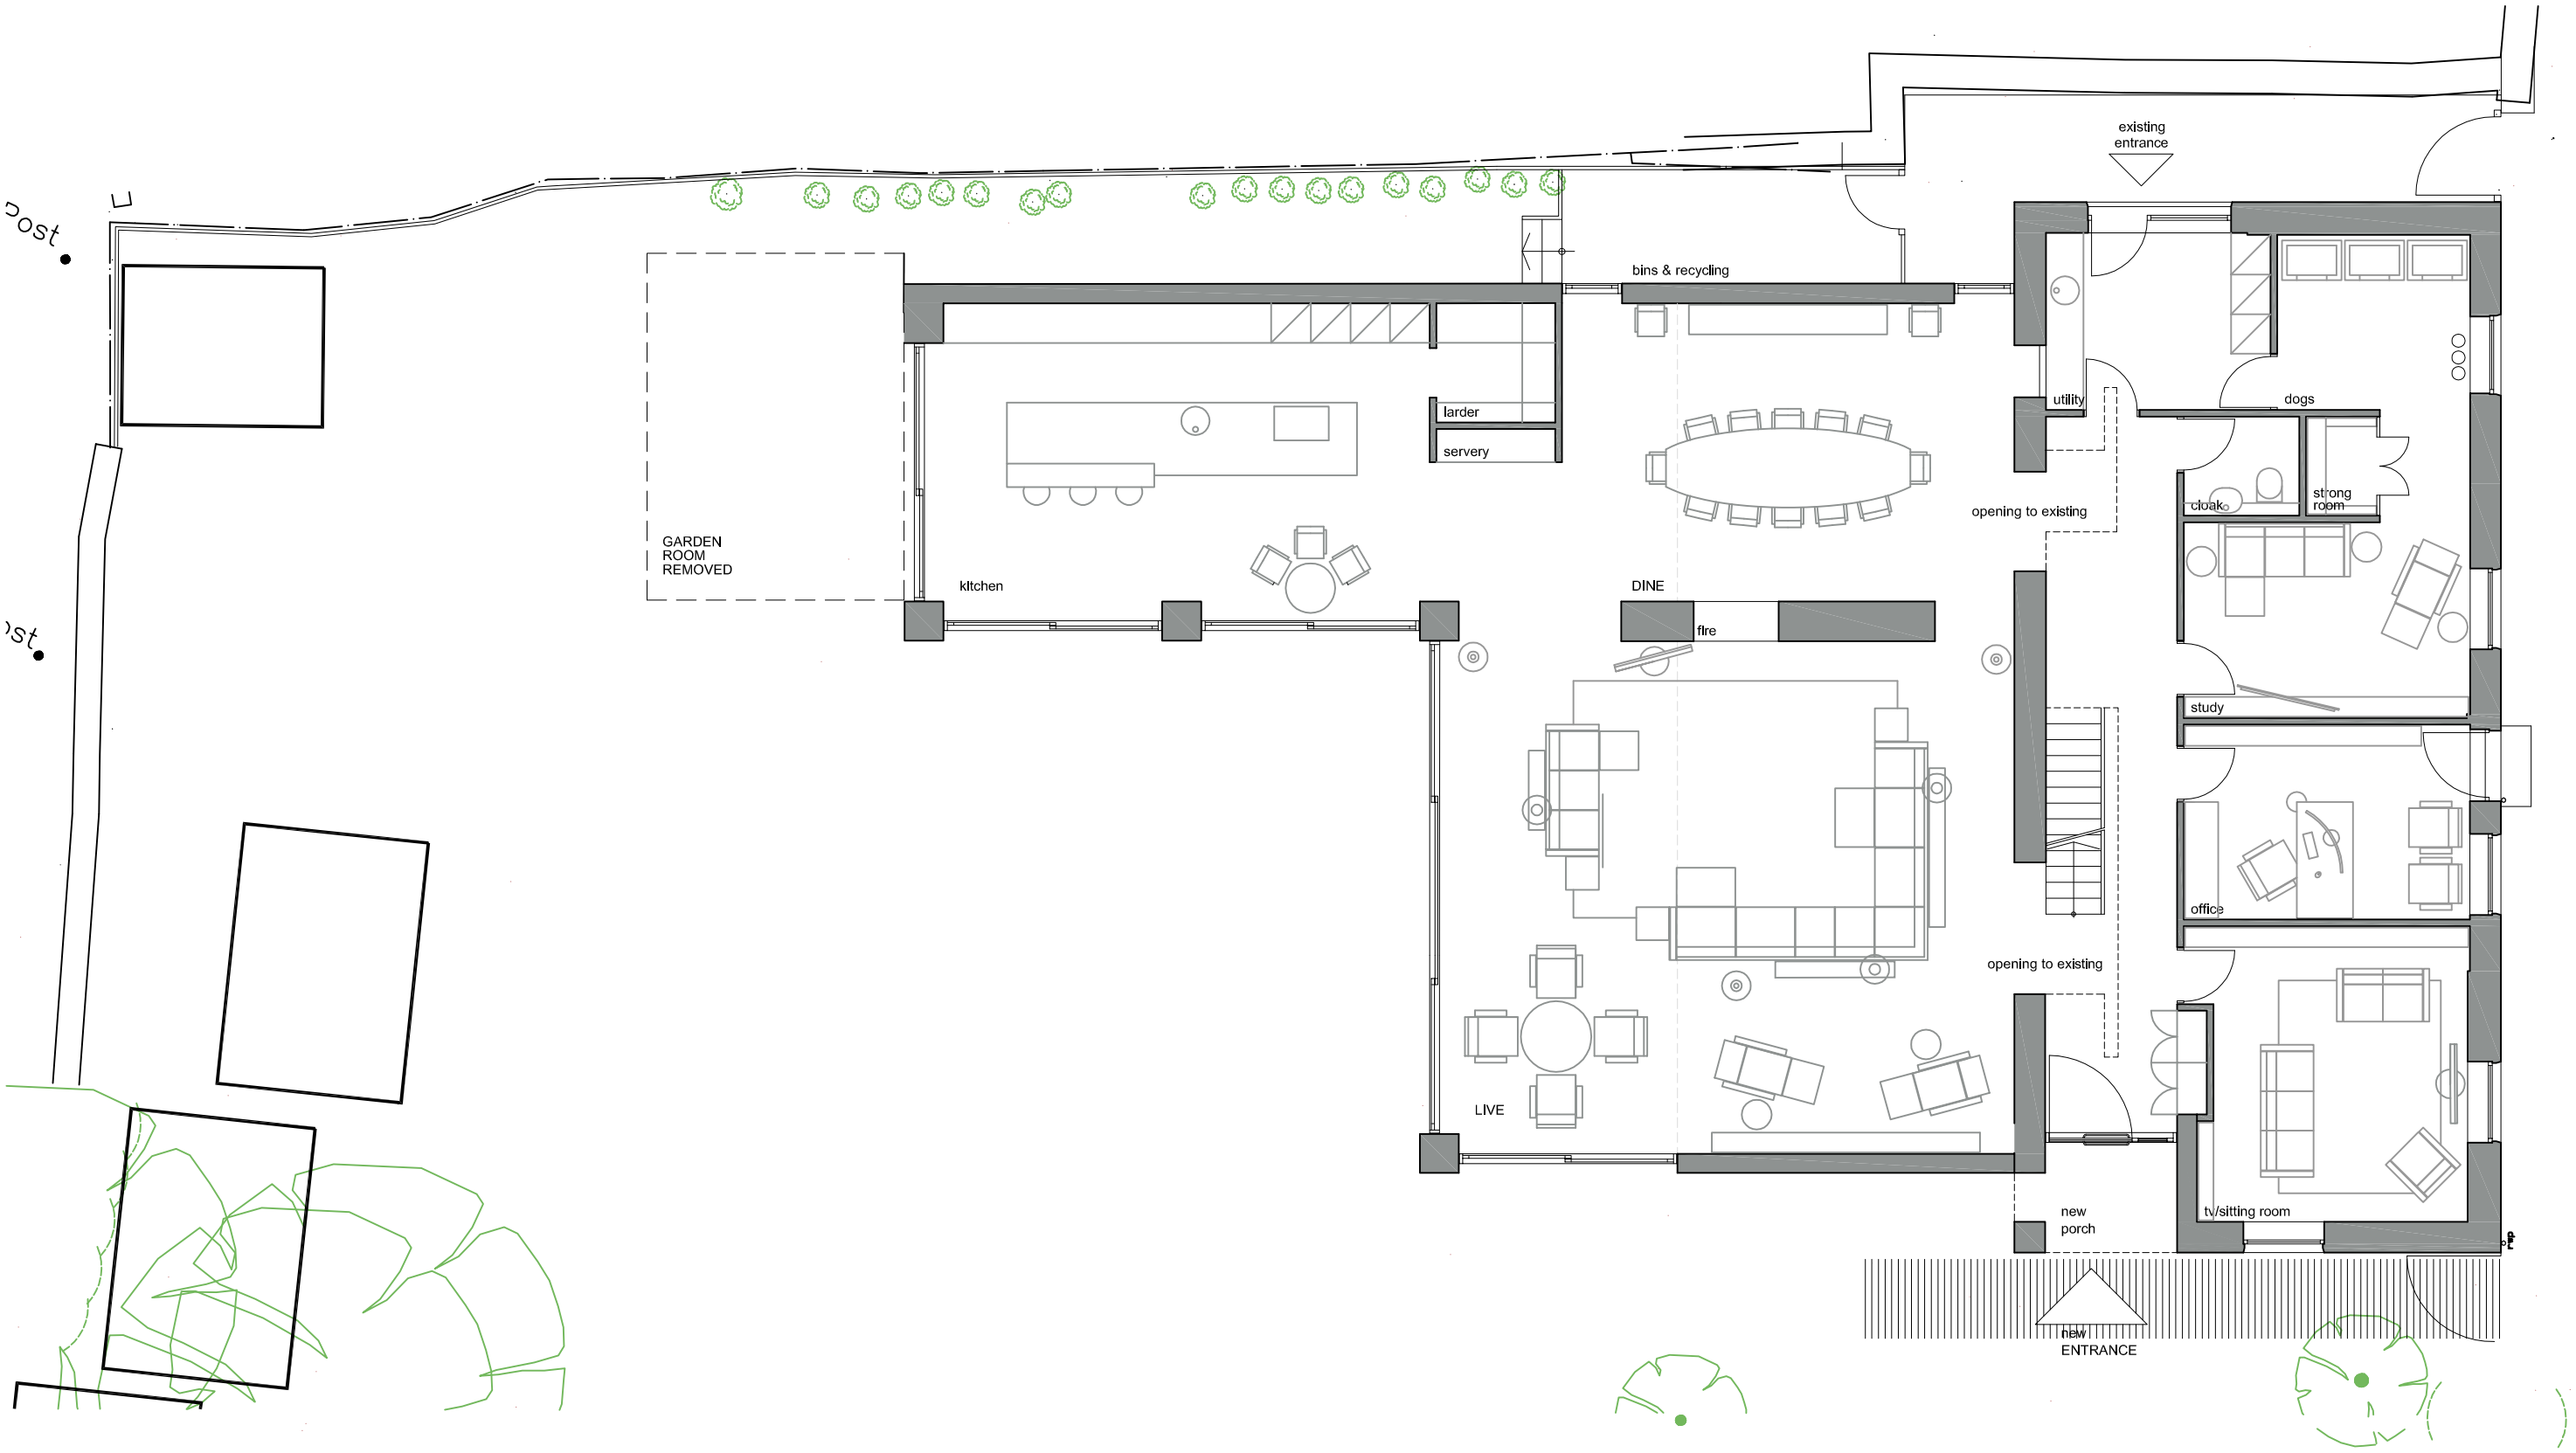


0 0.5 1 2 5m

1:100

revisions

Hadfield + Noblin Architects

The Old Brushworks, 56 Pickwick Road,
Corsham, Wiltshire, SN13 9BX
david@hadfield-noblin.com
ines@hadfield-noblin.com
Tel : 01249 714229

project
NETHERCOTE
LACOCK

scale
1:100 @ A3

drawing
PLAN:GROUND
AS PROPOSED

drawn
I.N.

drawing number
011:P:01

date
DEC 2023