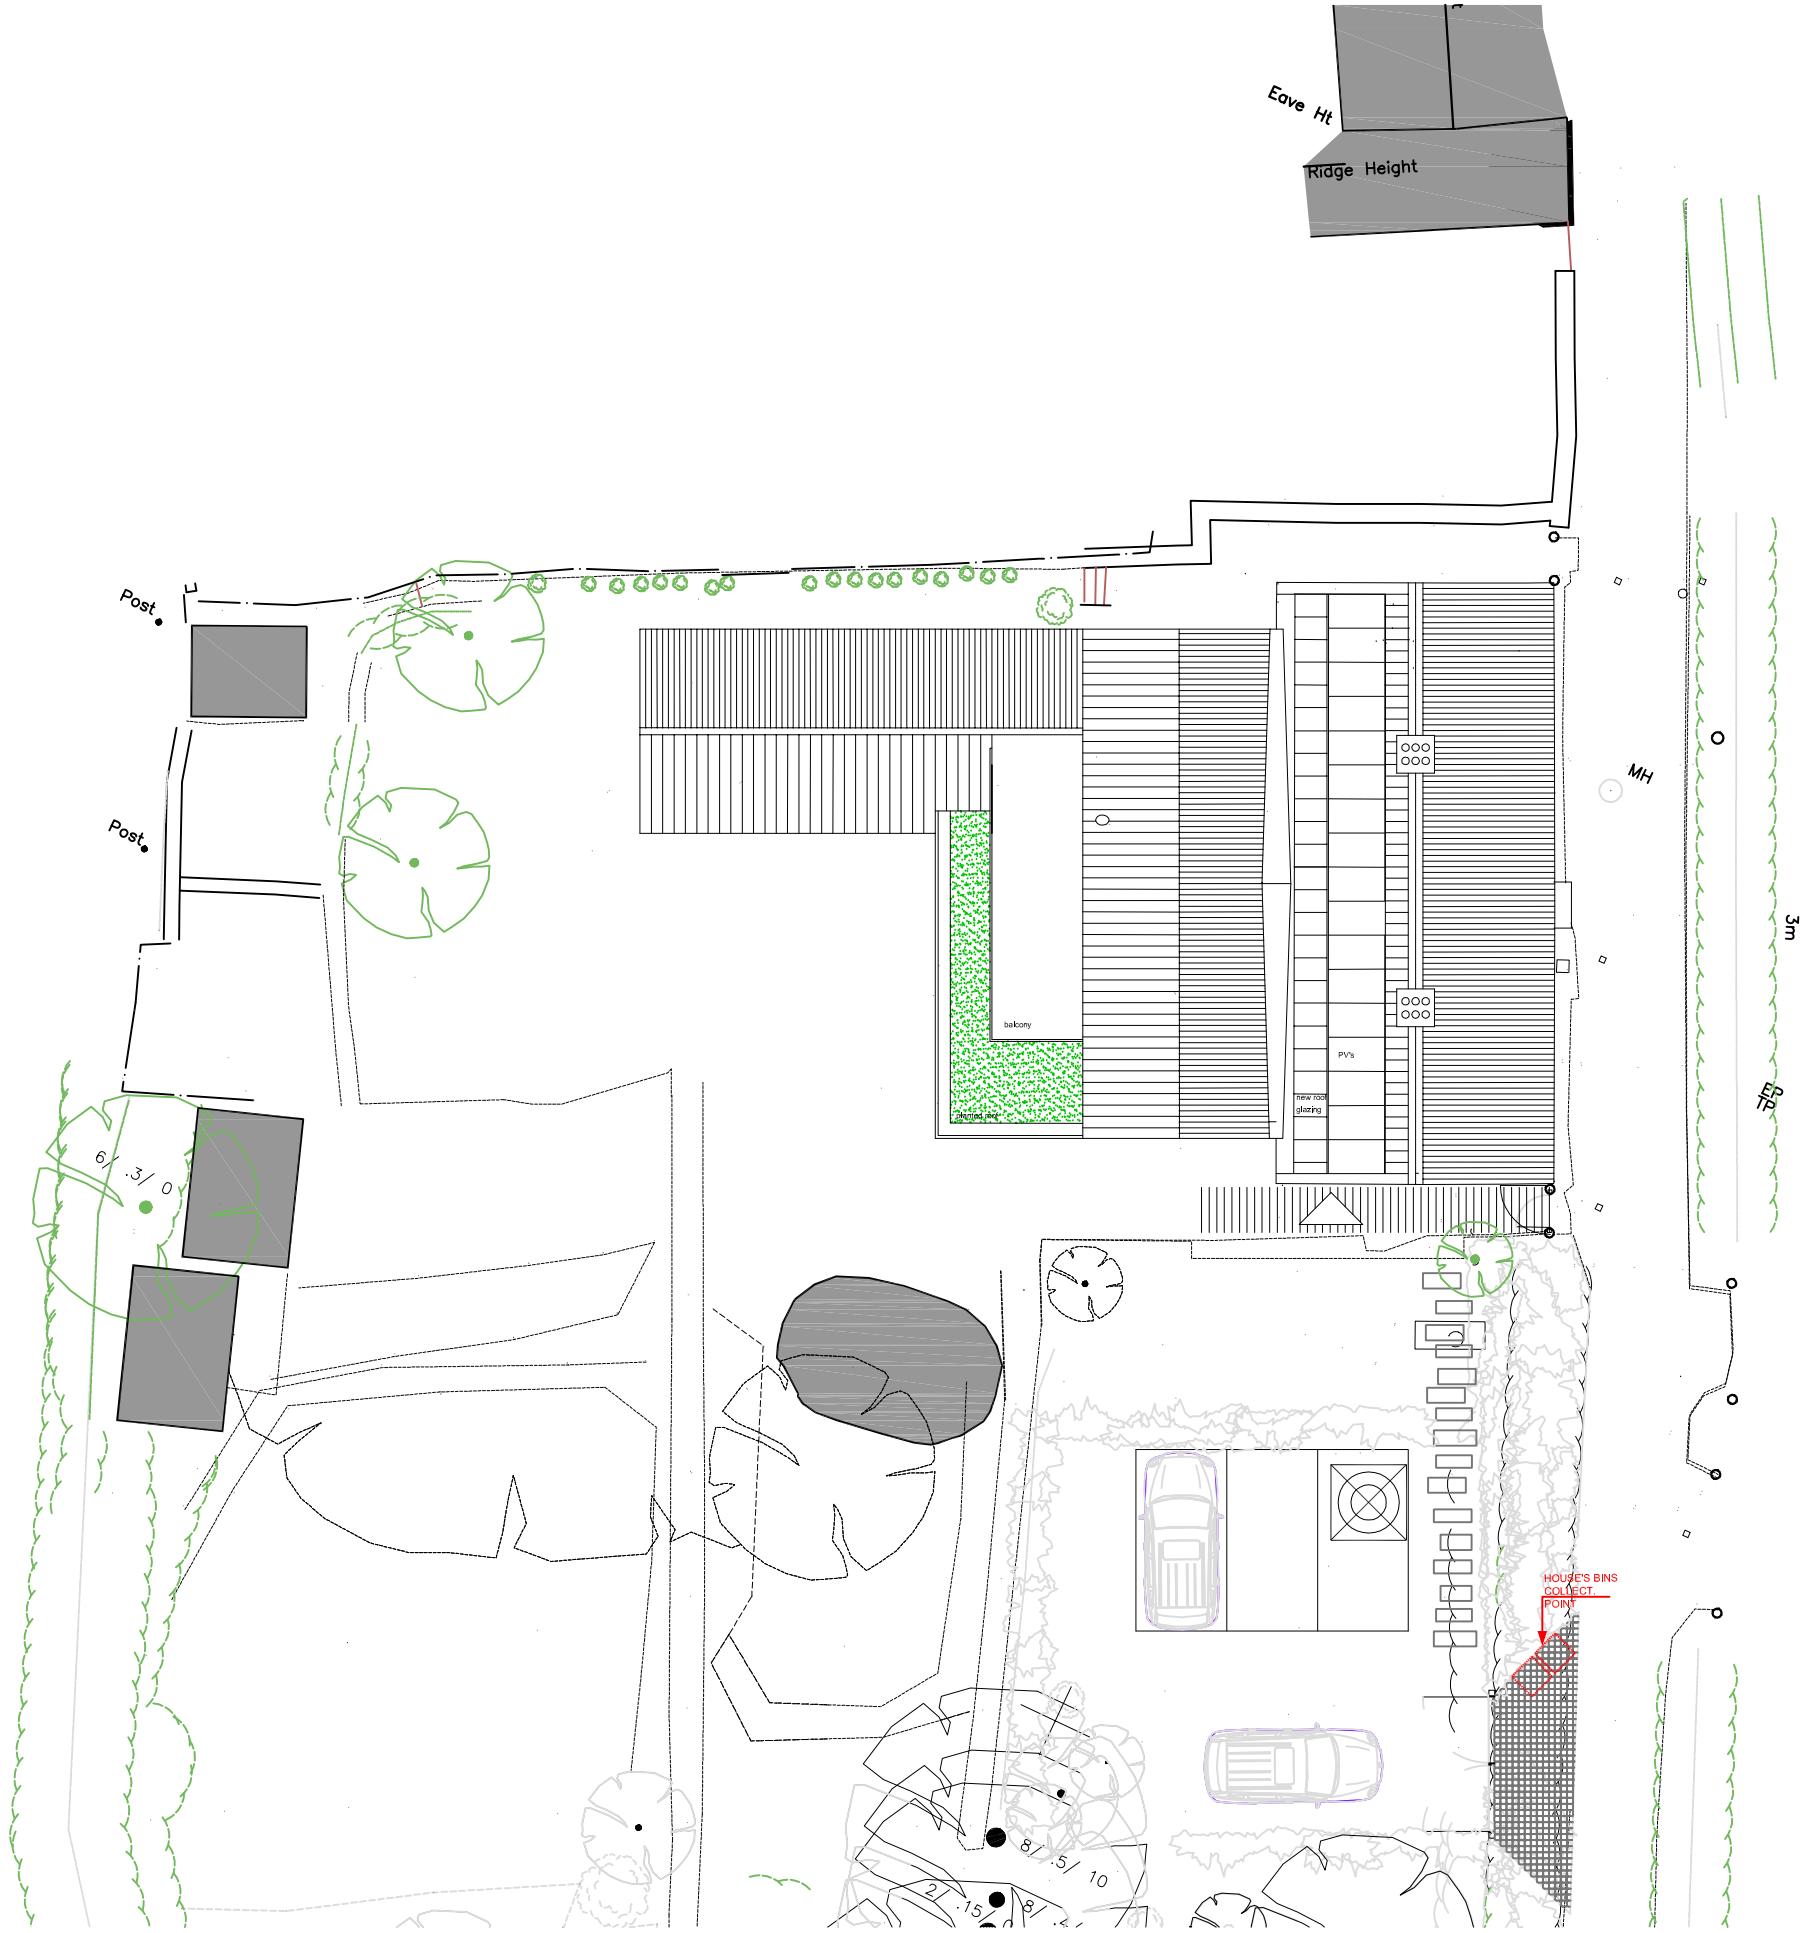


0 1 2 5 10m
1: 200

Hadfield + Noblin Architects
The Old Brushworks, 56 Pickwick Road,
Corsham, Wiltshire, SN13 9BX
david@hadfield-noblin.com
ines@hadfield-noblin.com
Tel : 01249 714229

revisions

project
NETHERCOTE
LACOCK

drawing
PLAN:SITE
AS PROPOSED

drawing number
011:P:00

scale
1:200 @ A3

drawn
I.N.

date
DEC 2023