

NOTE: NOT FOR CONSTRUCTION

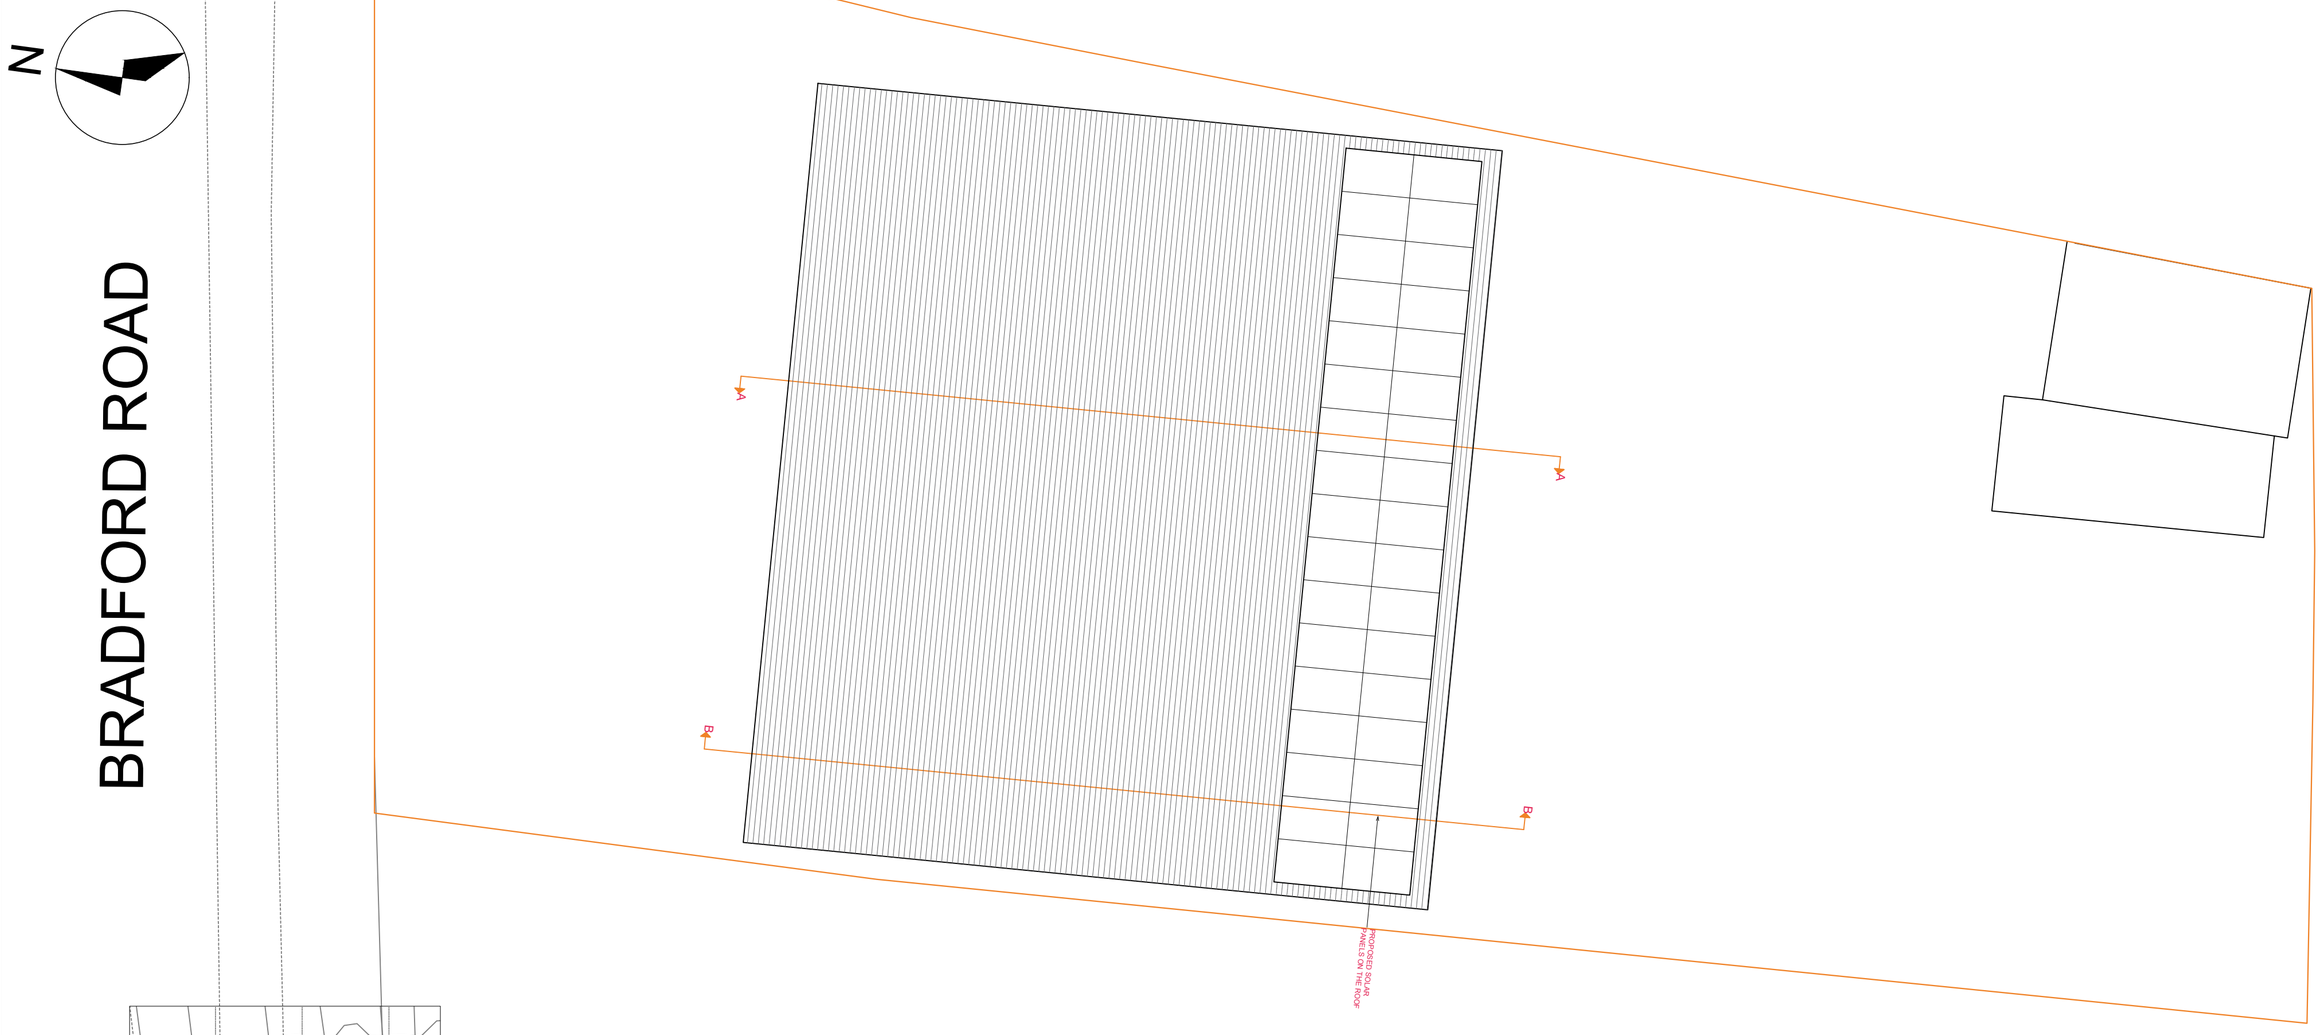


## PROPOSED SITE BLOCK PLAN 1:100

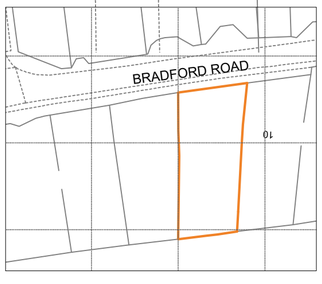


KEY: SITE BOUNDARY

N

## SITE LOCATION PLAN 1:1250

SCALE BAR 1:1250
0
25
50
METRES

Copyright in design of this drawing is the property of BAYA

- Reproduction in whole or in part is forbidden without written permission from BAYA
- All dimensions to be cross checked on site prior to construction. Any discrepancies to be reported to BAYA immediately
- Print out to actual size.
- Copyright in design of this drawing is the property of BAYA

| |
|---|
| 11 BRADFORD ROAD<br>BA15 2HN |
| Date:11/12/2023 |
| Scale: As noted @ A2 |
| Drawing Code: 11/BR-02 |
| Revision: R2 |
| Site Block Plan |

0800 246 5779 info@bayadesign.co.uk
13 Clifton Vale, Bristol, BS8 4PT