


# Proposed South Elevation Scale 1:50

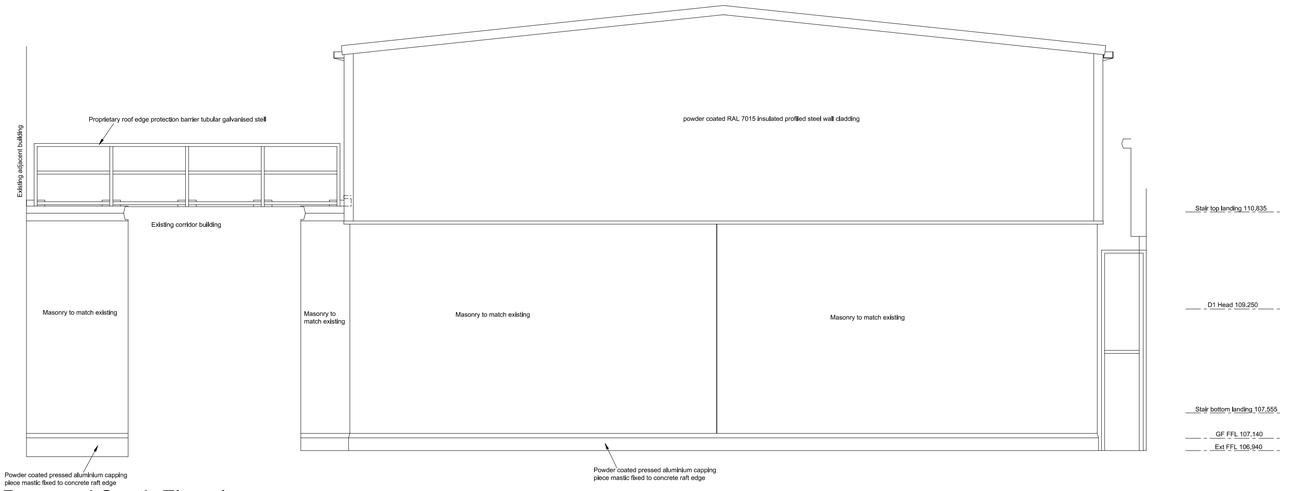


# Proposed East Elevation Scale 1:50




# Proposed West Elevation Scale 1:50

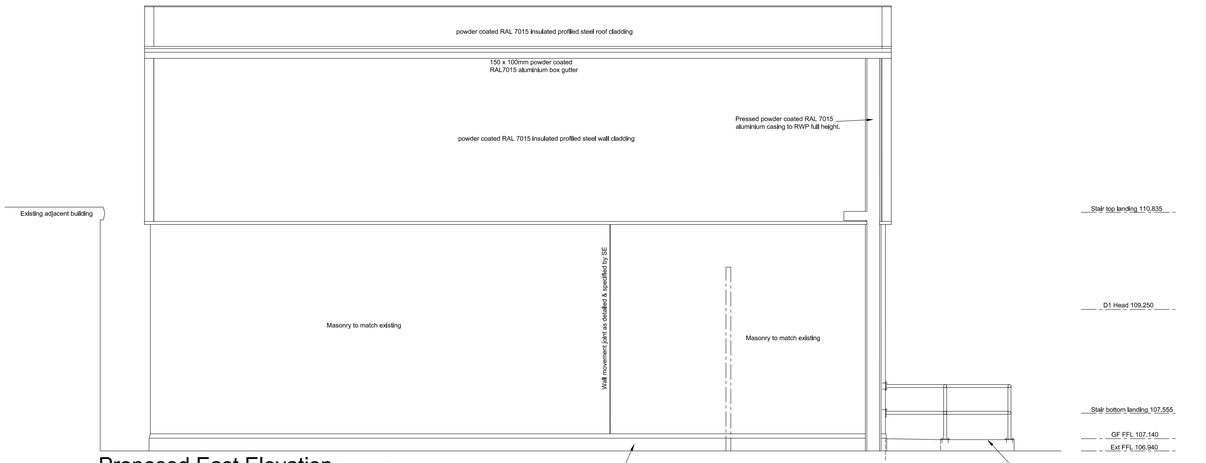


# Proposed North Elevation Scale 1:50

SCALE 1:50

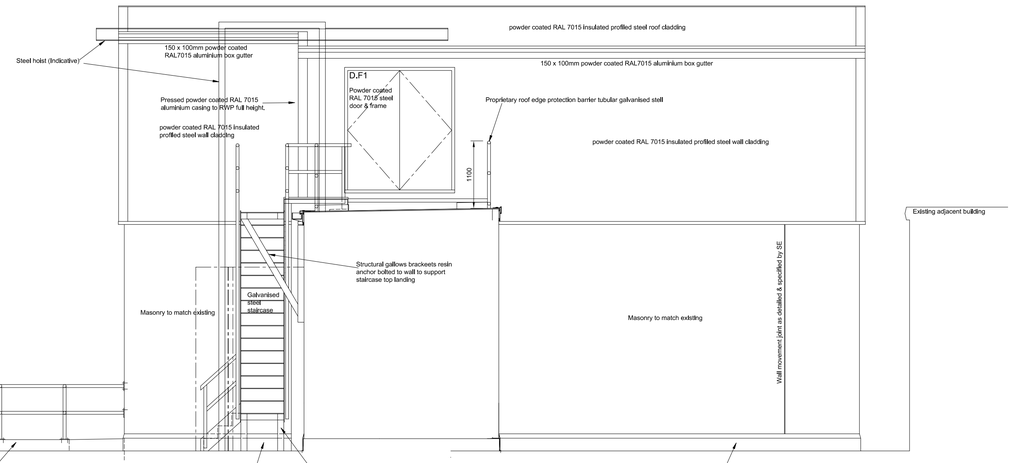0 2500mm

MARSH ASSOCIATES HEALTHCARE

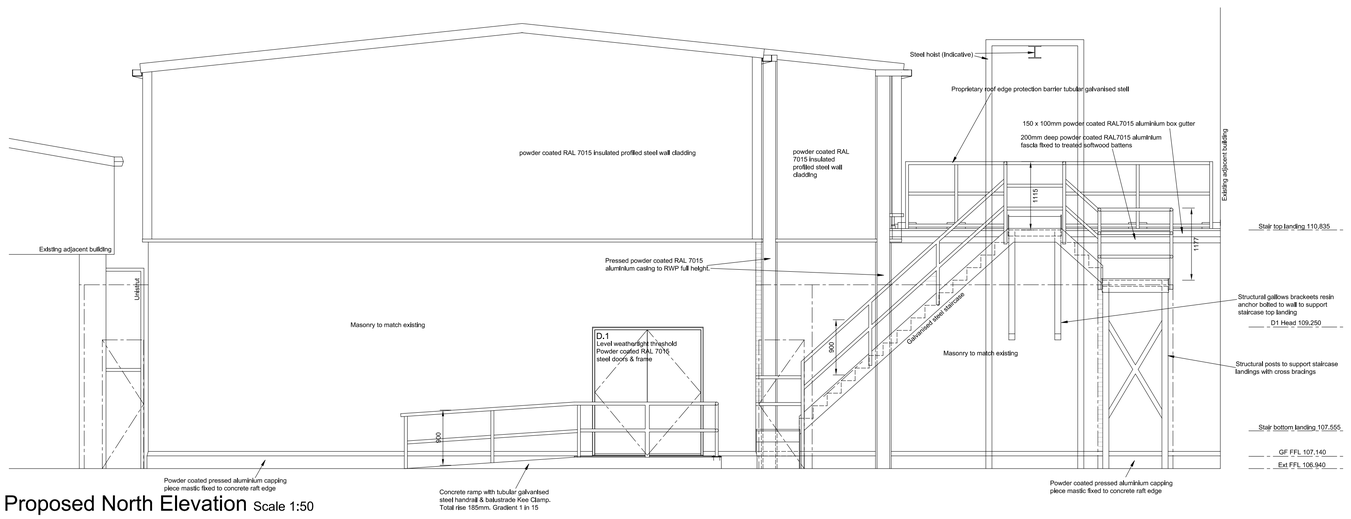ARCHITECTS ● PLANNERS ● INTERIOR DESIGNERS ● PROJECT MANAGERS ● QUANTITY SURVEYORS

THE ARMOURY 17 HIGH STREET KINVER WEST MIDLANDS DY7 6HG Email: mail@marsh-associates.org Tel: 01384 874630 Fax: 01384 873798

The copyright of this drawing is vested in the architect and must not be copied or reproduced without his written consent. Figured dimensions only to be taken from this drawing. All contractors must visit the site and be responsible for taking and checking all dimensions relative to this work.

Client
M & O BUILDING CONTRACTORS LIMITED

Revisions
REV A 14-11-23 AMENDED GENERALLY FOLLOWING RECEIPT OF EMAILS FROM IAN HODGKISS DATED 13-11-23 & 14-11-23

Job
BUILDING 52

Drawing Title
PROPOSED EXTERNAL ELEVATIONS
PLANNING DRAWING

| Drawn by | Date | Scale | Job No. | Drawing No. |
|---|---|---|---|---|
| HS | Nov 2023 | 1:50 @A1 | 1083 | 30revA |