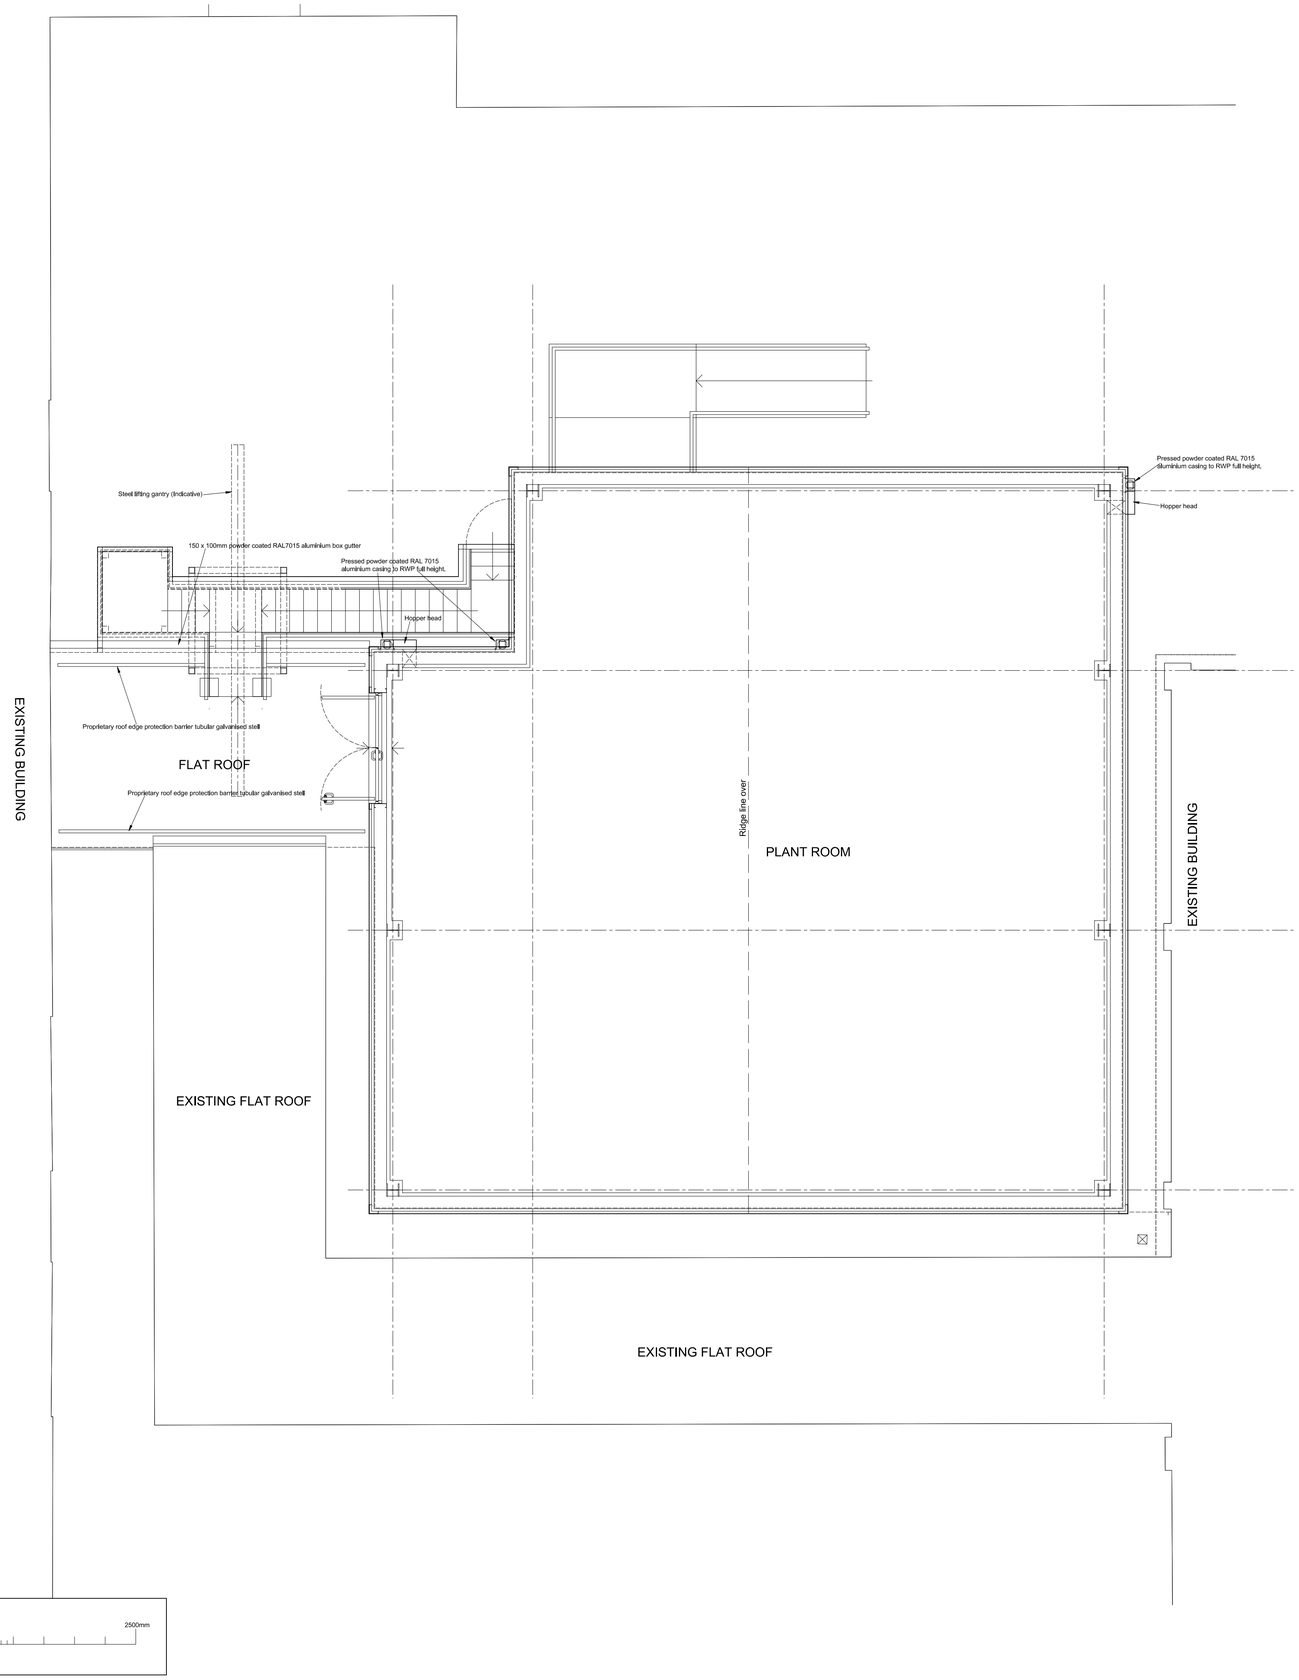

First Floor - General Arrangement Scale 1:50

MARSH ASSOCIATES HEALTHCARE

ARCHITECTS ● PLANNERS ● INTERIOR DESIGNERS ● PROJECT MANAGERS ● QUANTITY SURVEYORS
THE ARMOURY 17 HIGH STREET KINVER WEST MIDLANDS DY7 6HG
Email: mail@marsh-associates.org Tel: 01384 874830 Fax: 01384 873798

The copyright of this drawing is vested in the architect and must not be copied or reproduced without his written consent. Figured dimensions only to be taken from this drawing. All contractors must visit the site and be responsible for taking and checking all dimensions relative to this work.

Revisions
REV A 14-11-23 AMENDED GENERALLY FOLLOWING RECEIPT OF EMAILS FROM IAN HODGKISS DATED 13-11-23 & 14-11-23

Client
M & O BUILDING CONTRACTORS LIMITED

Job
BUILDING 52

Drawing Title
PROPOSED FIRST FLOOR PLAN
GENERAL ARRANGEMENT
PLANNING DRAWING

Drawn by	Date	Scale	Job No.	Drawing No.
HS	Nov 2023	1:50 @A1	1083	32revA