730 22 Sheldon Road

Pre-Application

CLIENT
Mr & Mrs Hines

ADDRESS
22 Sheldon Road
Chippenham
Wiltshire
SN14 0BW

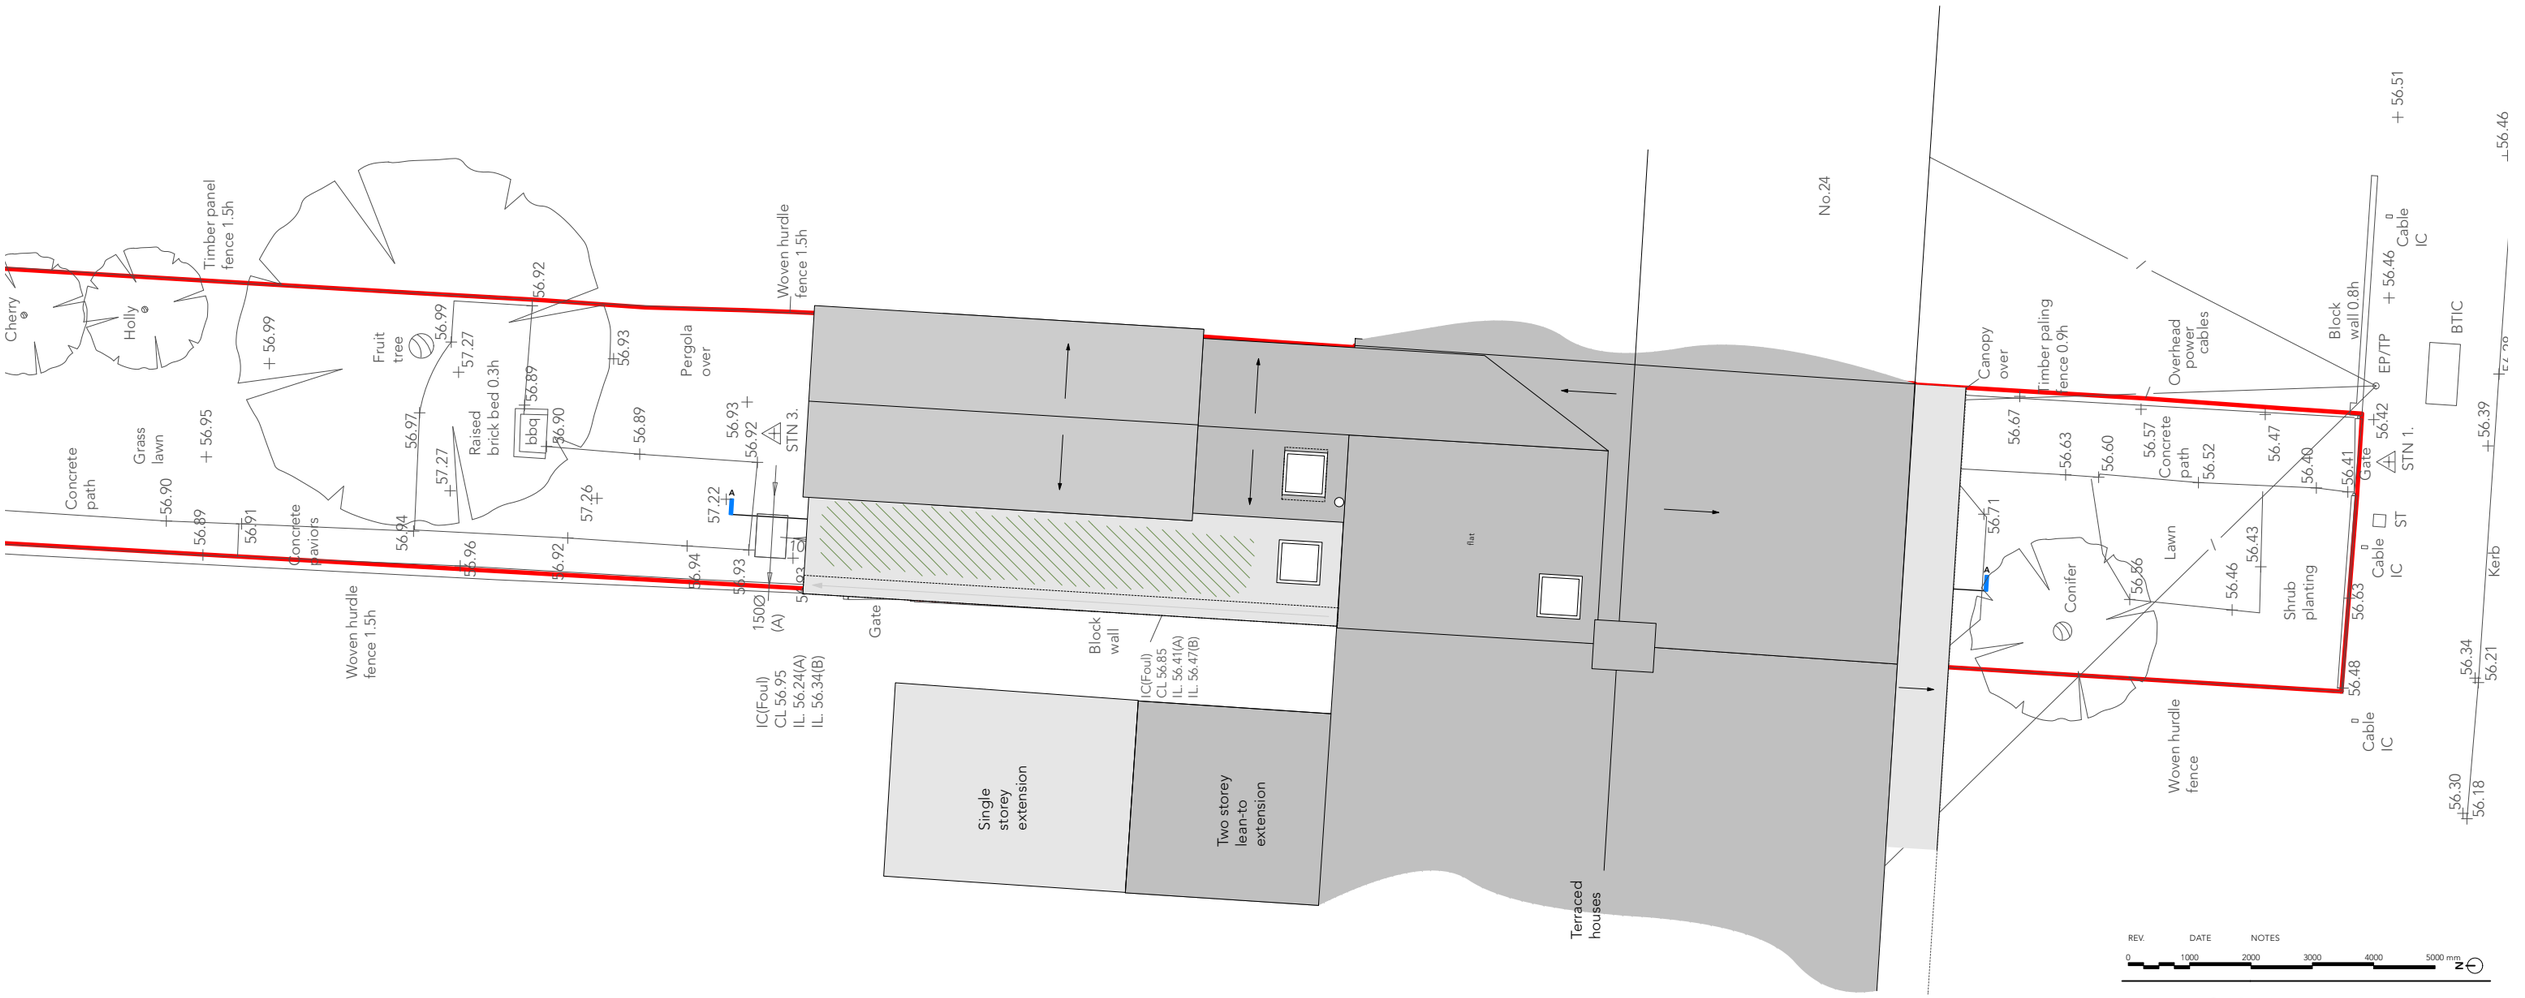

REV. DATE NOTES

0 1000 2000 3000 4000 5000 mm

PR roof plan

PROJECT	STAGE	DRAWING	REV	DRAWN
730	PA	15		Ibby

SCALE	SIZE	CREATION
1:100	@ A3 L	DEC 2023

ARTEL 31
architects that build
artel31.co.uk · 01249 445656 · 5 Union Road SN15 1HW

THIS DRAWING IS COPYRIGHT © OF ARTEL31 LIMITED
REPRODUCTION IS ONLY TO TAKE PLACE WITH PRIOR WRITTEN AUTHORITY
ALL DIMENSIONS TO BE CONFIRMED ON SITE BEFORE ANY WORK COMMENCES
ANY DISCREPANCIES FOUND IN DRAWINGS OR OTHER DOCUMENTATION MUST
BE BROUGHT TO THE ATTENTION OF THE ARCHITECT BEFORE PROCEEDING