Location Plan

Site Address: **Land West Of Ashley Grange Nursing Home, Lode Hill, Downton, SP5 3PP**

PlanningPortal

Date Produced: **15-Dec-2023**

Scale: **1:1250 @A4**

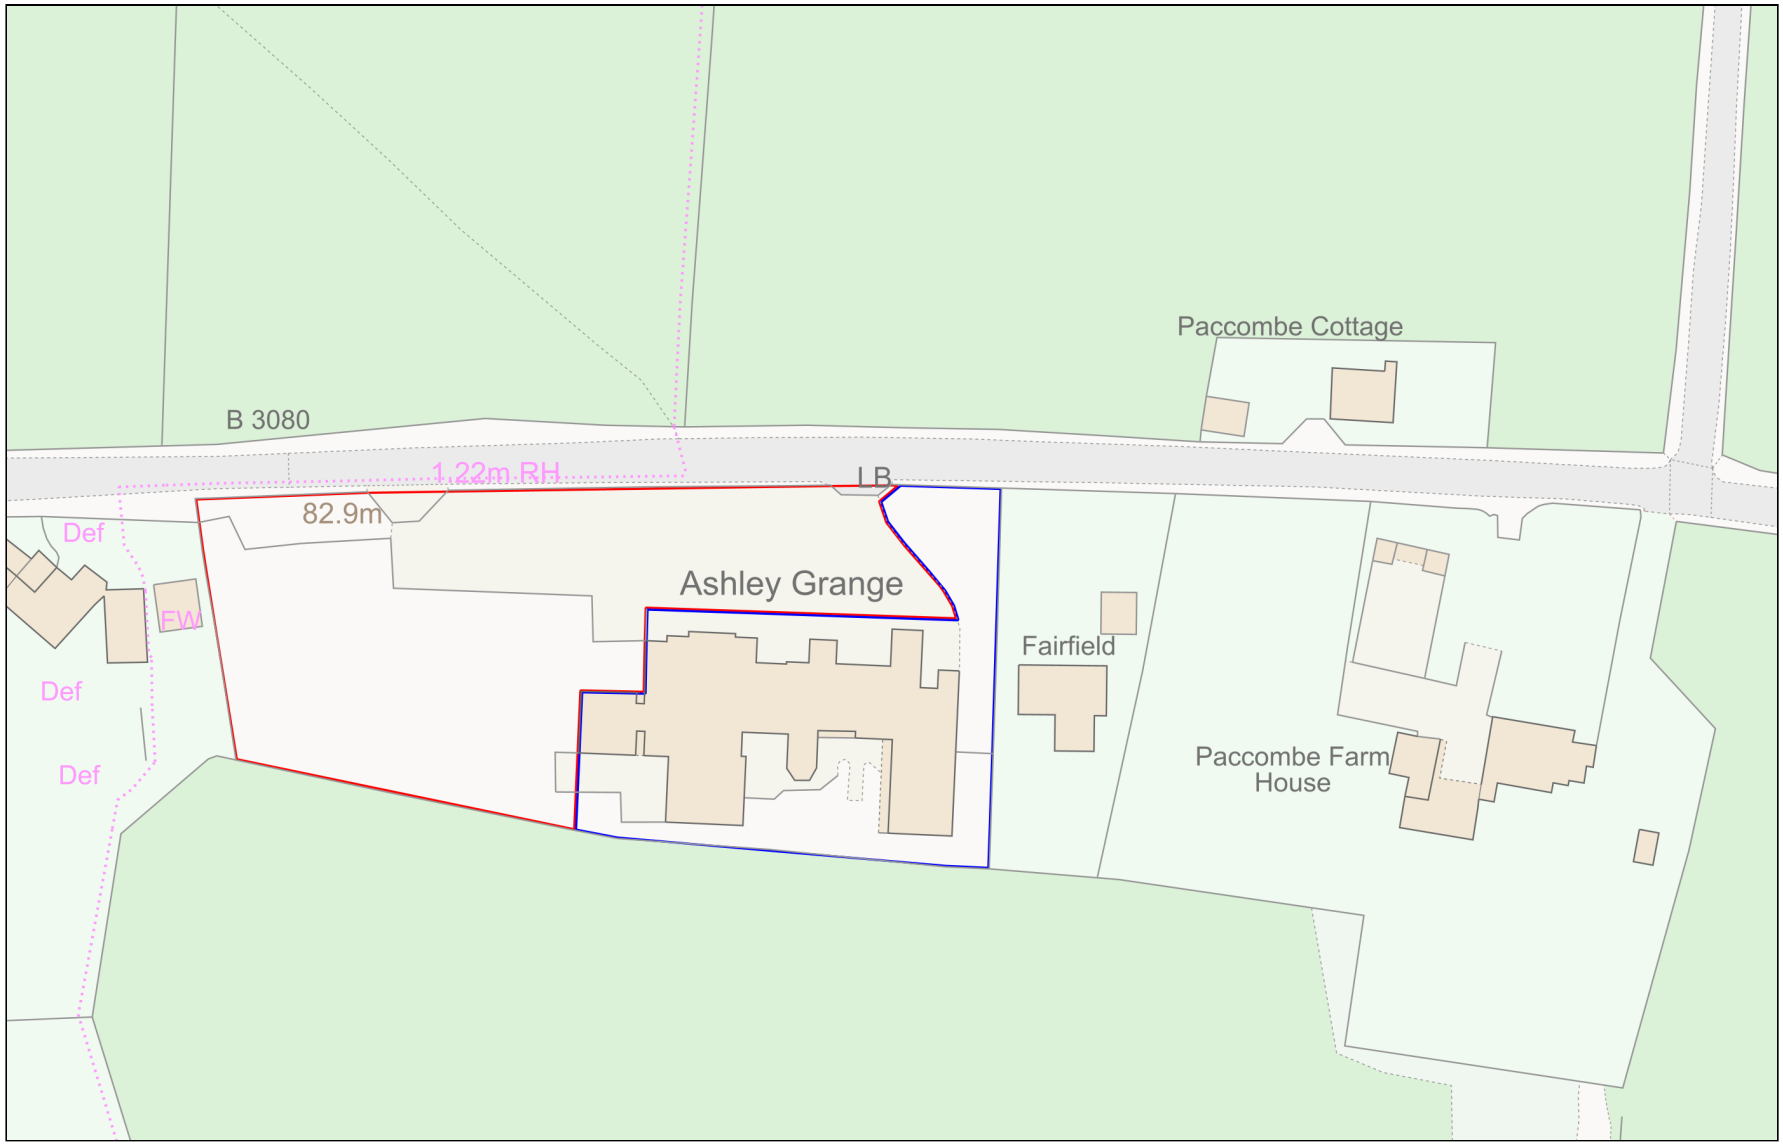

0 50

Metres

Planning Portal Reference: **PP-12658586v1**

Powered By TerraQuest

© Crown copyright and database rights 2023 OS 100042766