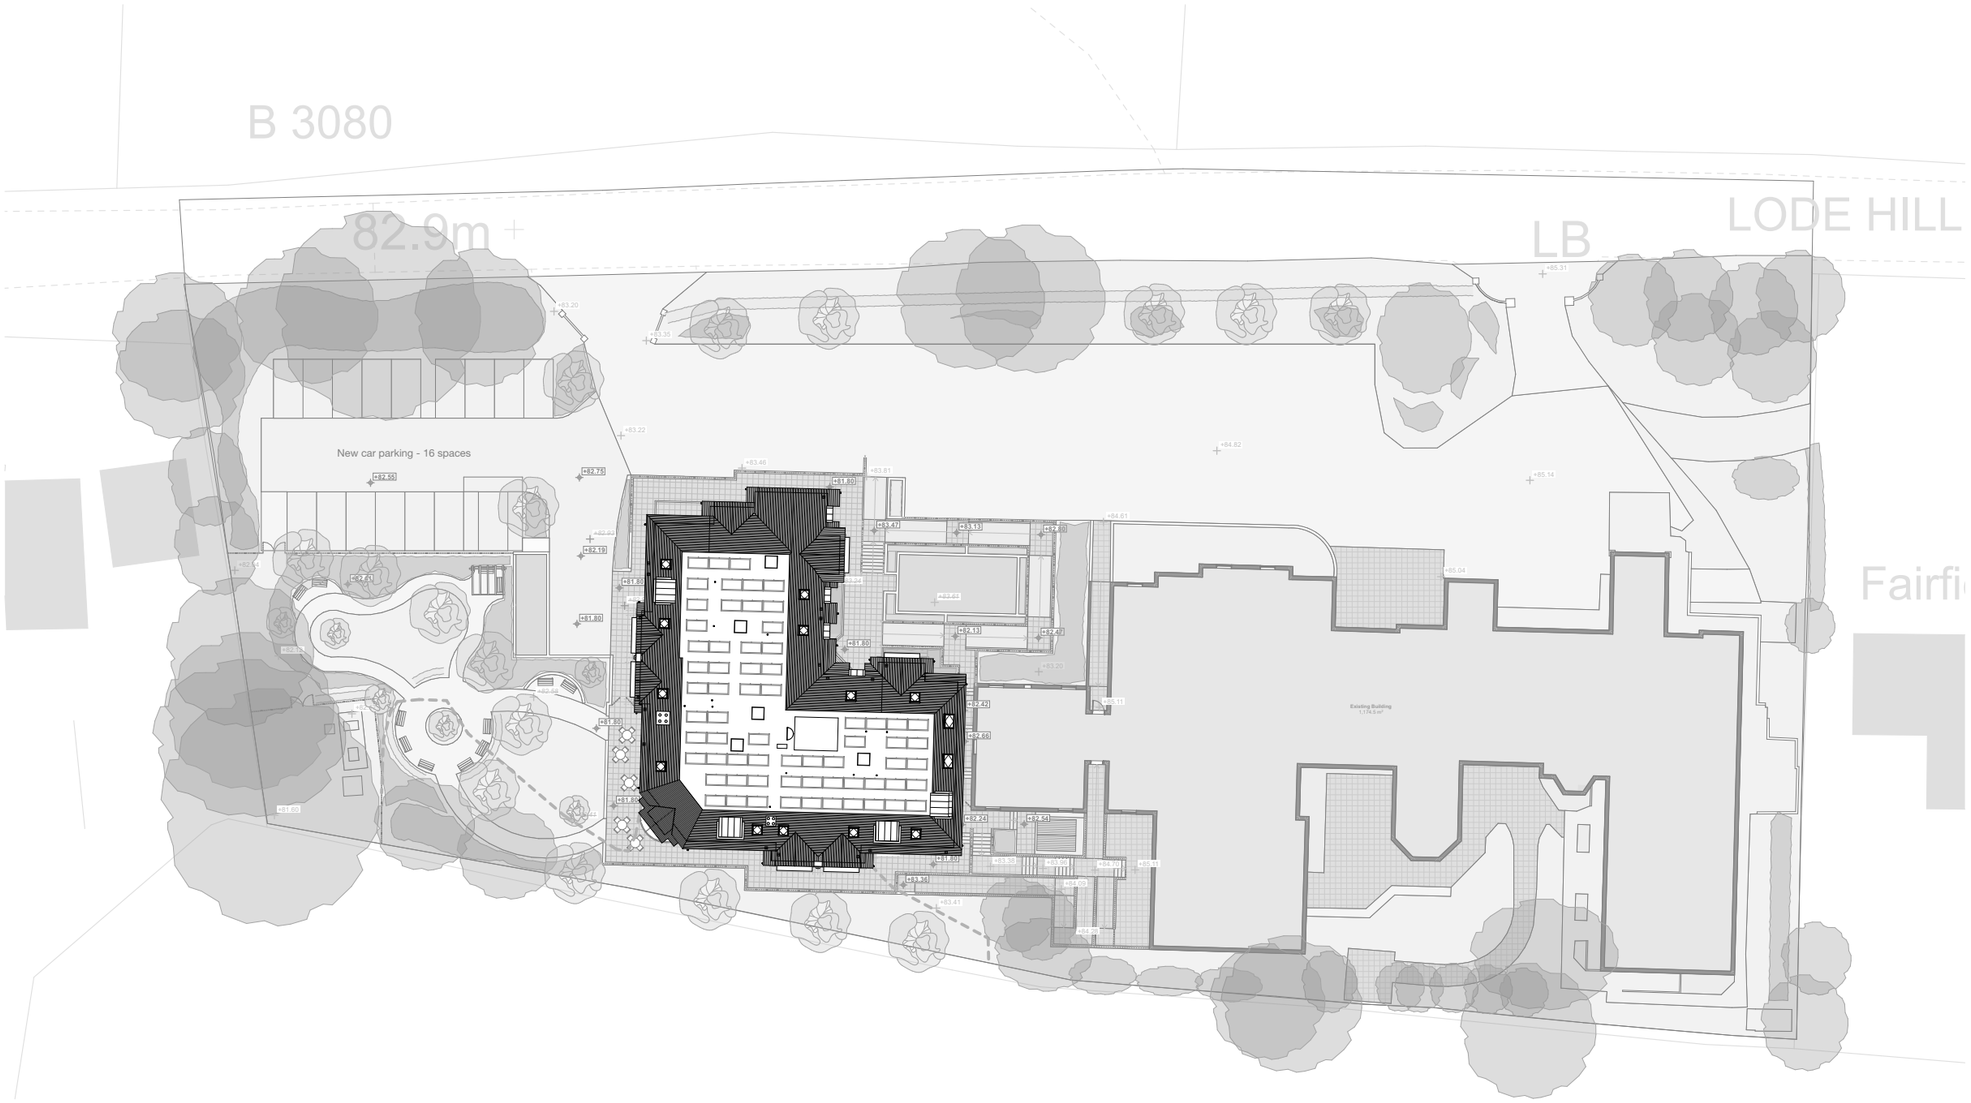


©Copyright
Prior to commencement of works on the site, the contractor should check all dimensions on the drawings and check against actual site dimensions, and report and discrepancies immediately to the Architect.

Written dimensions are to take precedence over scaled dimensions.

0 1 3 5 10 20

1:500 @ A3

| Rev | Date | By | Description |
|---|---|---|---|
| 01 | 2023.12.11 | RM | First Issue for planning |

noma architects
14 Guinea Street
Redcliffe, Bristol BS1 6SX
T 0117 929 2041
E mail@noma-uk.com
www.noma-uk.com

Job
**Ashley Grange,**
**Lode Hill, Downton,**
**Salisbury SP5 3PP**

Client
**Hartford Care**

Drawing Title
**Proposed Block Plan**

Drawing Number

| Project | Number | Revision |
|---|---|---|
| 2255 | 2003 | 01 |

| Purpose of Issue | Scale |
|---|---|
| Planning | 1:500 |

| Drawn | Checked | Issue Date YMD | Size |
|---|---|---|---|
| RM/TH | SD | 2023.12.11 | A3 |

| NOMA Project No | Owner | Zone | Level | Type | Role | Status |
|---|---|---|---|---|---|---|
| 2255 | Noma | 00 | 00 | 00 | A | 00 |