44mm Kent Garden Office
W4.0m x D4.0m
Building Elevations

Planning Application
PL/2023/10287
Cools Farm, East Knoyle,
SALISBURY SP3 6DB

Scale 1:50

0 50 1m



Photo is not to scale

FLOOR PLAN

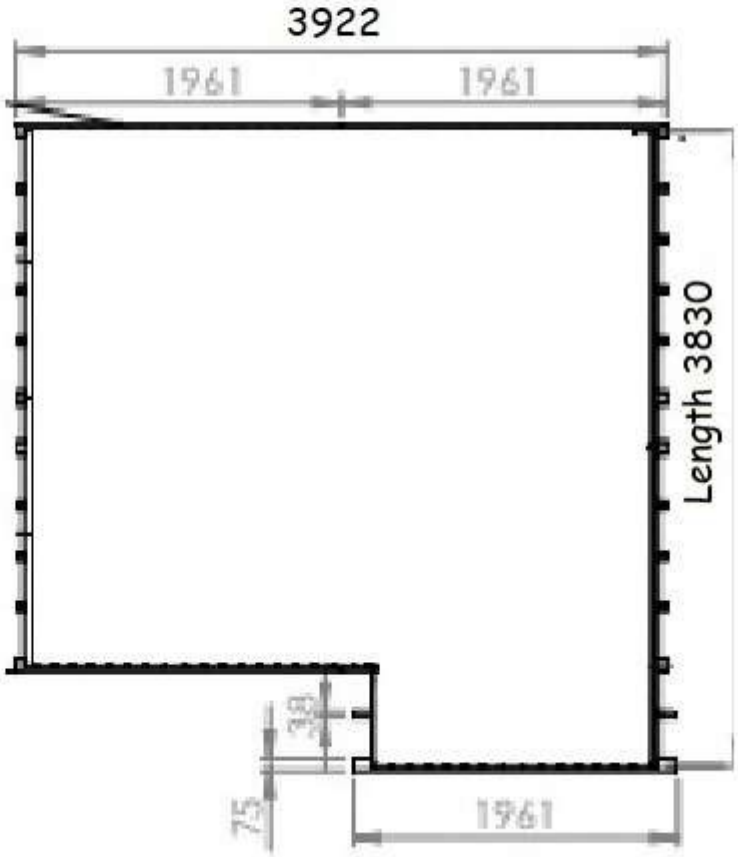

Scale 1:50

LEFT SIDE ELEVATION

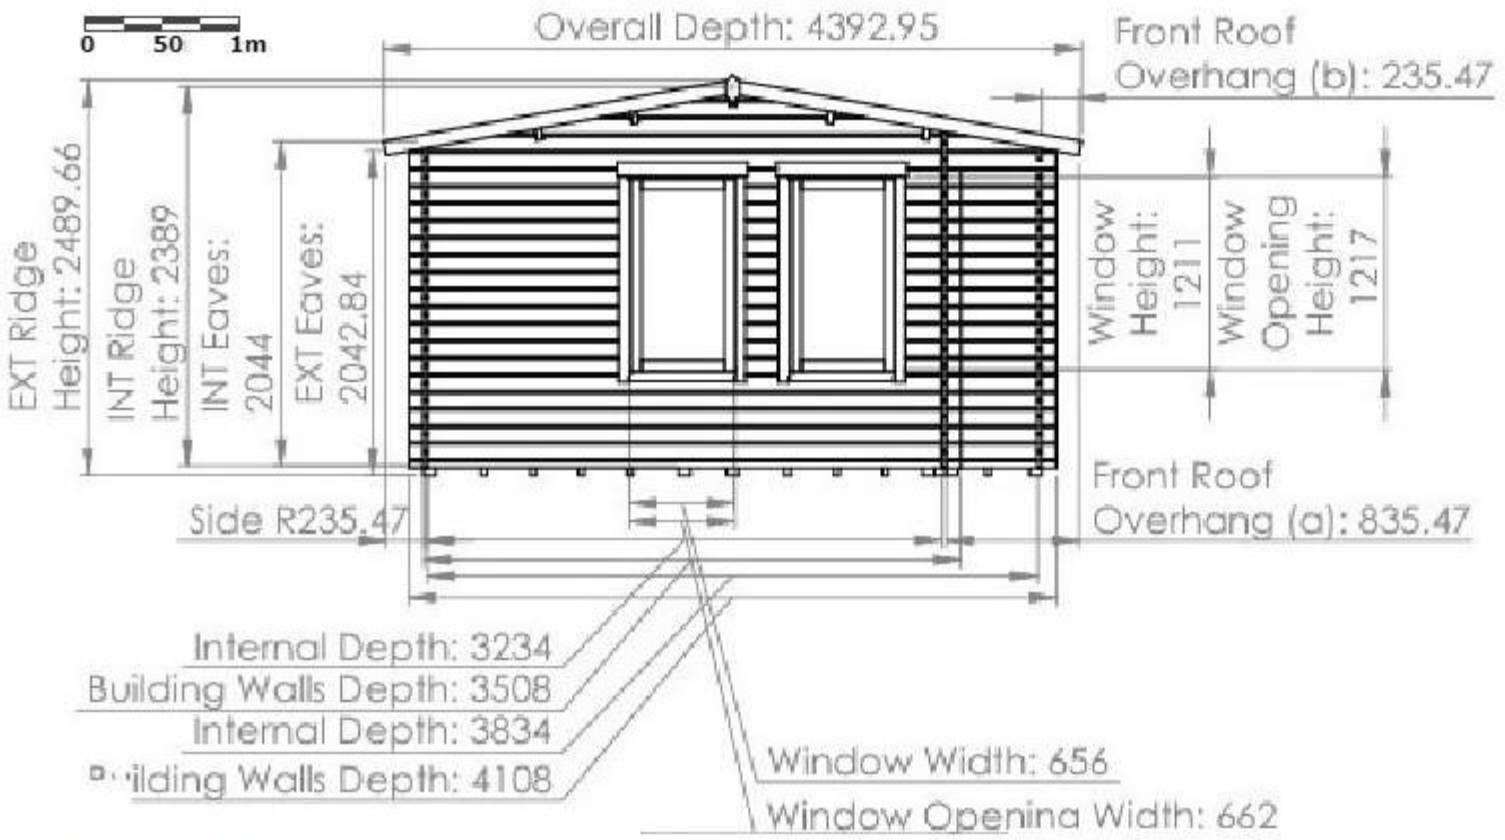

PL/2023/10287

Scale 1:50

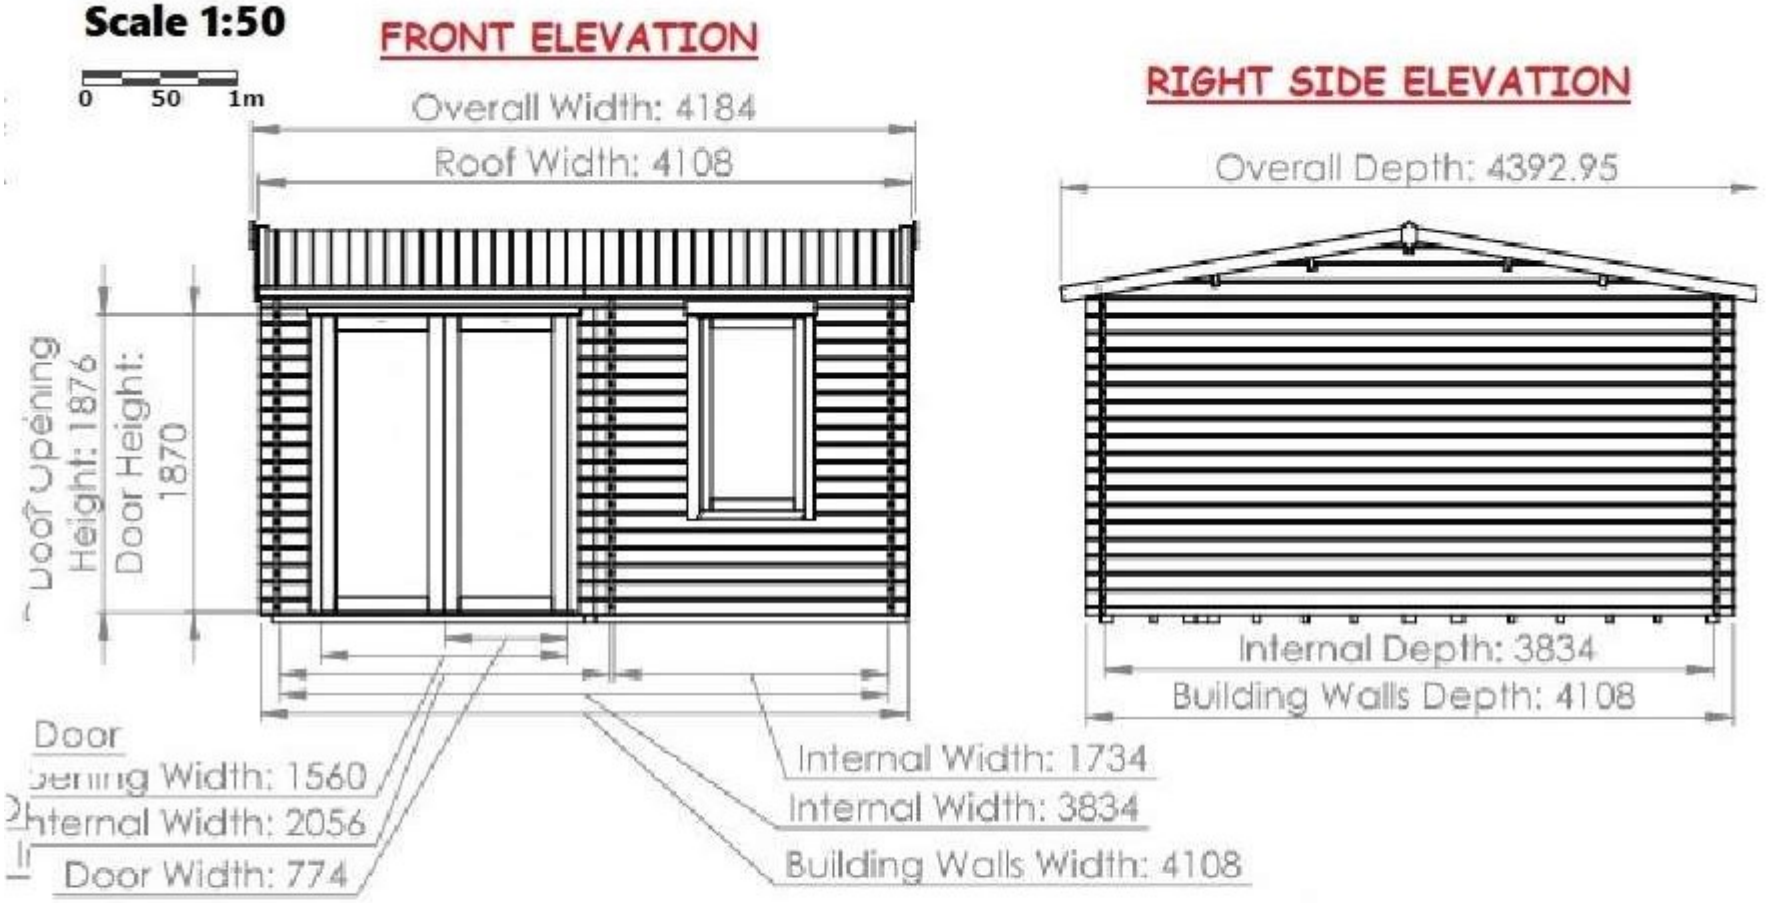
FRONT ELEVATION
0 50 1m
Overall Width: 4184
Roof Width: 4108
Door Height: 1870
Door Opening Height: 1876
Door Opening Width: 1560
Internal Width: 2056
Door Width: 774
Internal Width: 1734
Internal Width: 3834
Building Walls Width: 4108
RIGHT SIDE ELEVATION
Overall Depth: 4392.95
Internal Depth: 3834
Building Walls Depth: 4108

Scale 1:50

0 50 1m

REAR ELEVATION

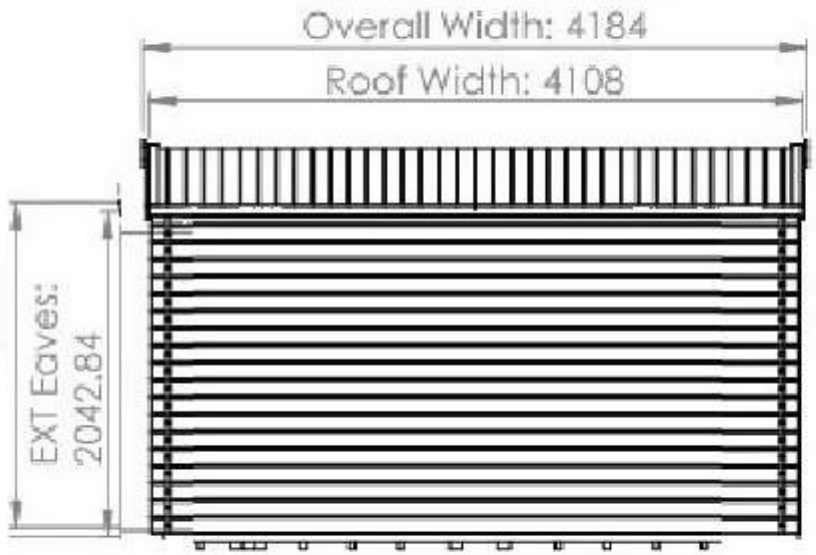

ROOF

