ELEVATIONS

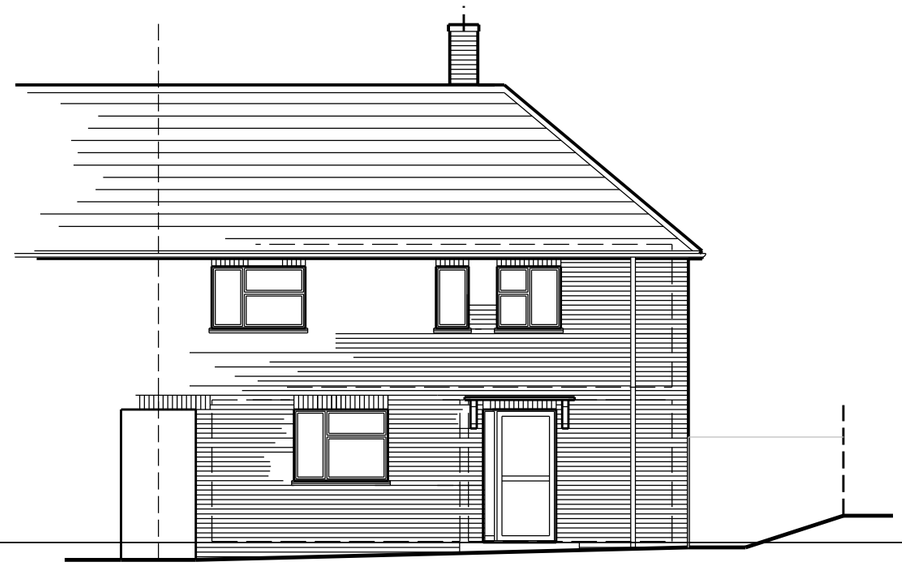

FRONT NORTH EAST ELEVATION

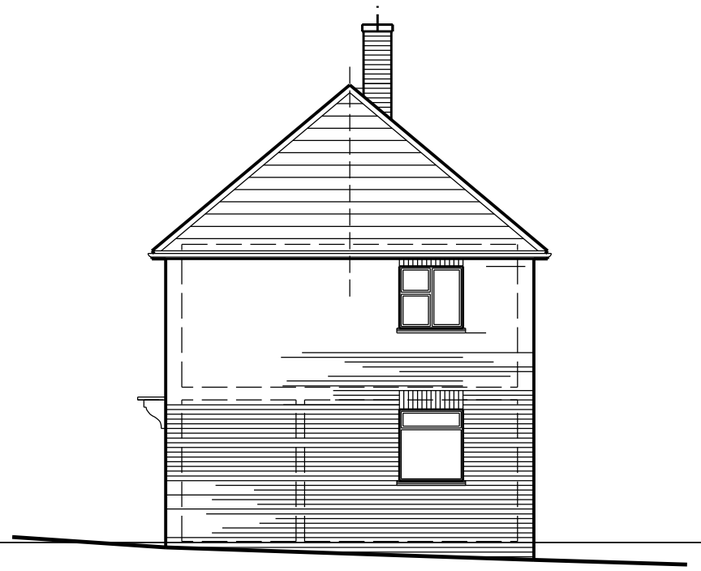

SIDE NORTH WEST ELEVATION



REAR SOUTH WEST ELEVATION

0 1 2 3 4 5 10m

Scale 1:100

NICK MATTHEWS Surveying Ltd Chartered Building Surveyor

Dysart House Church Lane Worton Devizes SN10 5SH

07769 704733 hello@nickmatthewssurveying.co.uk

www.nickmatthewssurveying.co.uk

50 BLACKBERRY LANE POTTERNE DEVIZES SN10 5NZ

Proposed works for Prue Hobbs

Existing Elevations

date Dece 2023 scale 1:100 drawn NM checked NM status survey

2340 S/06

©