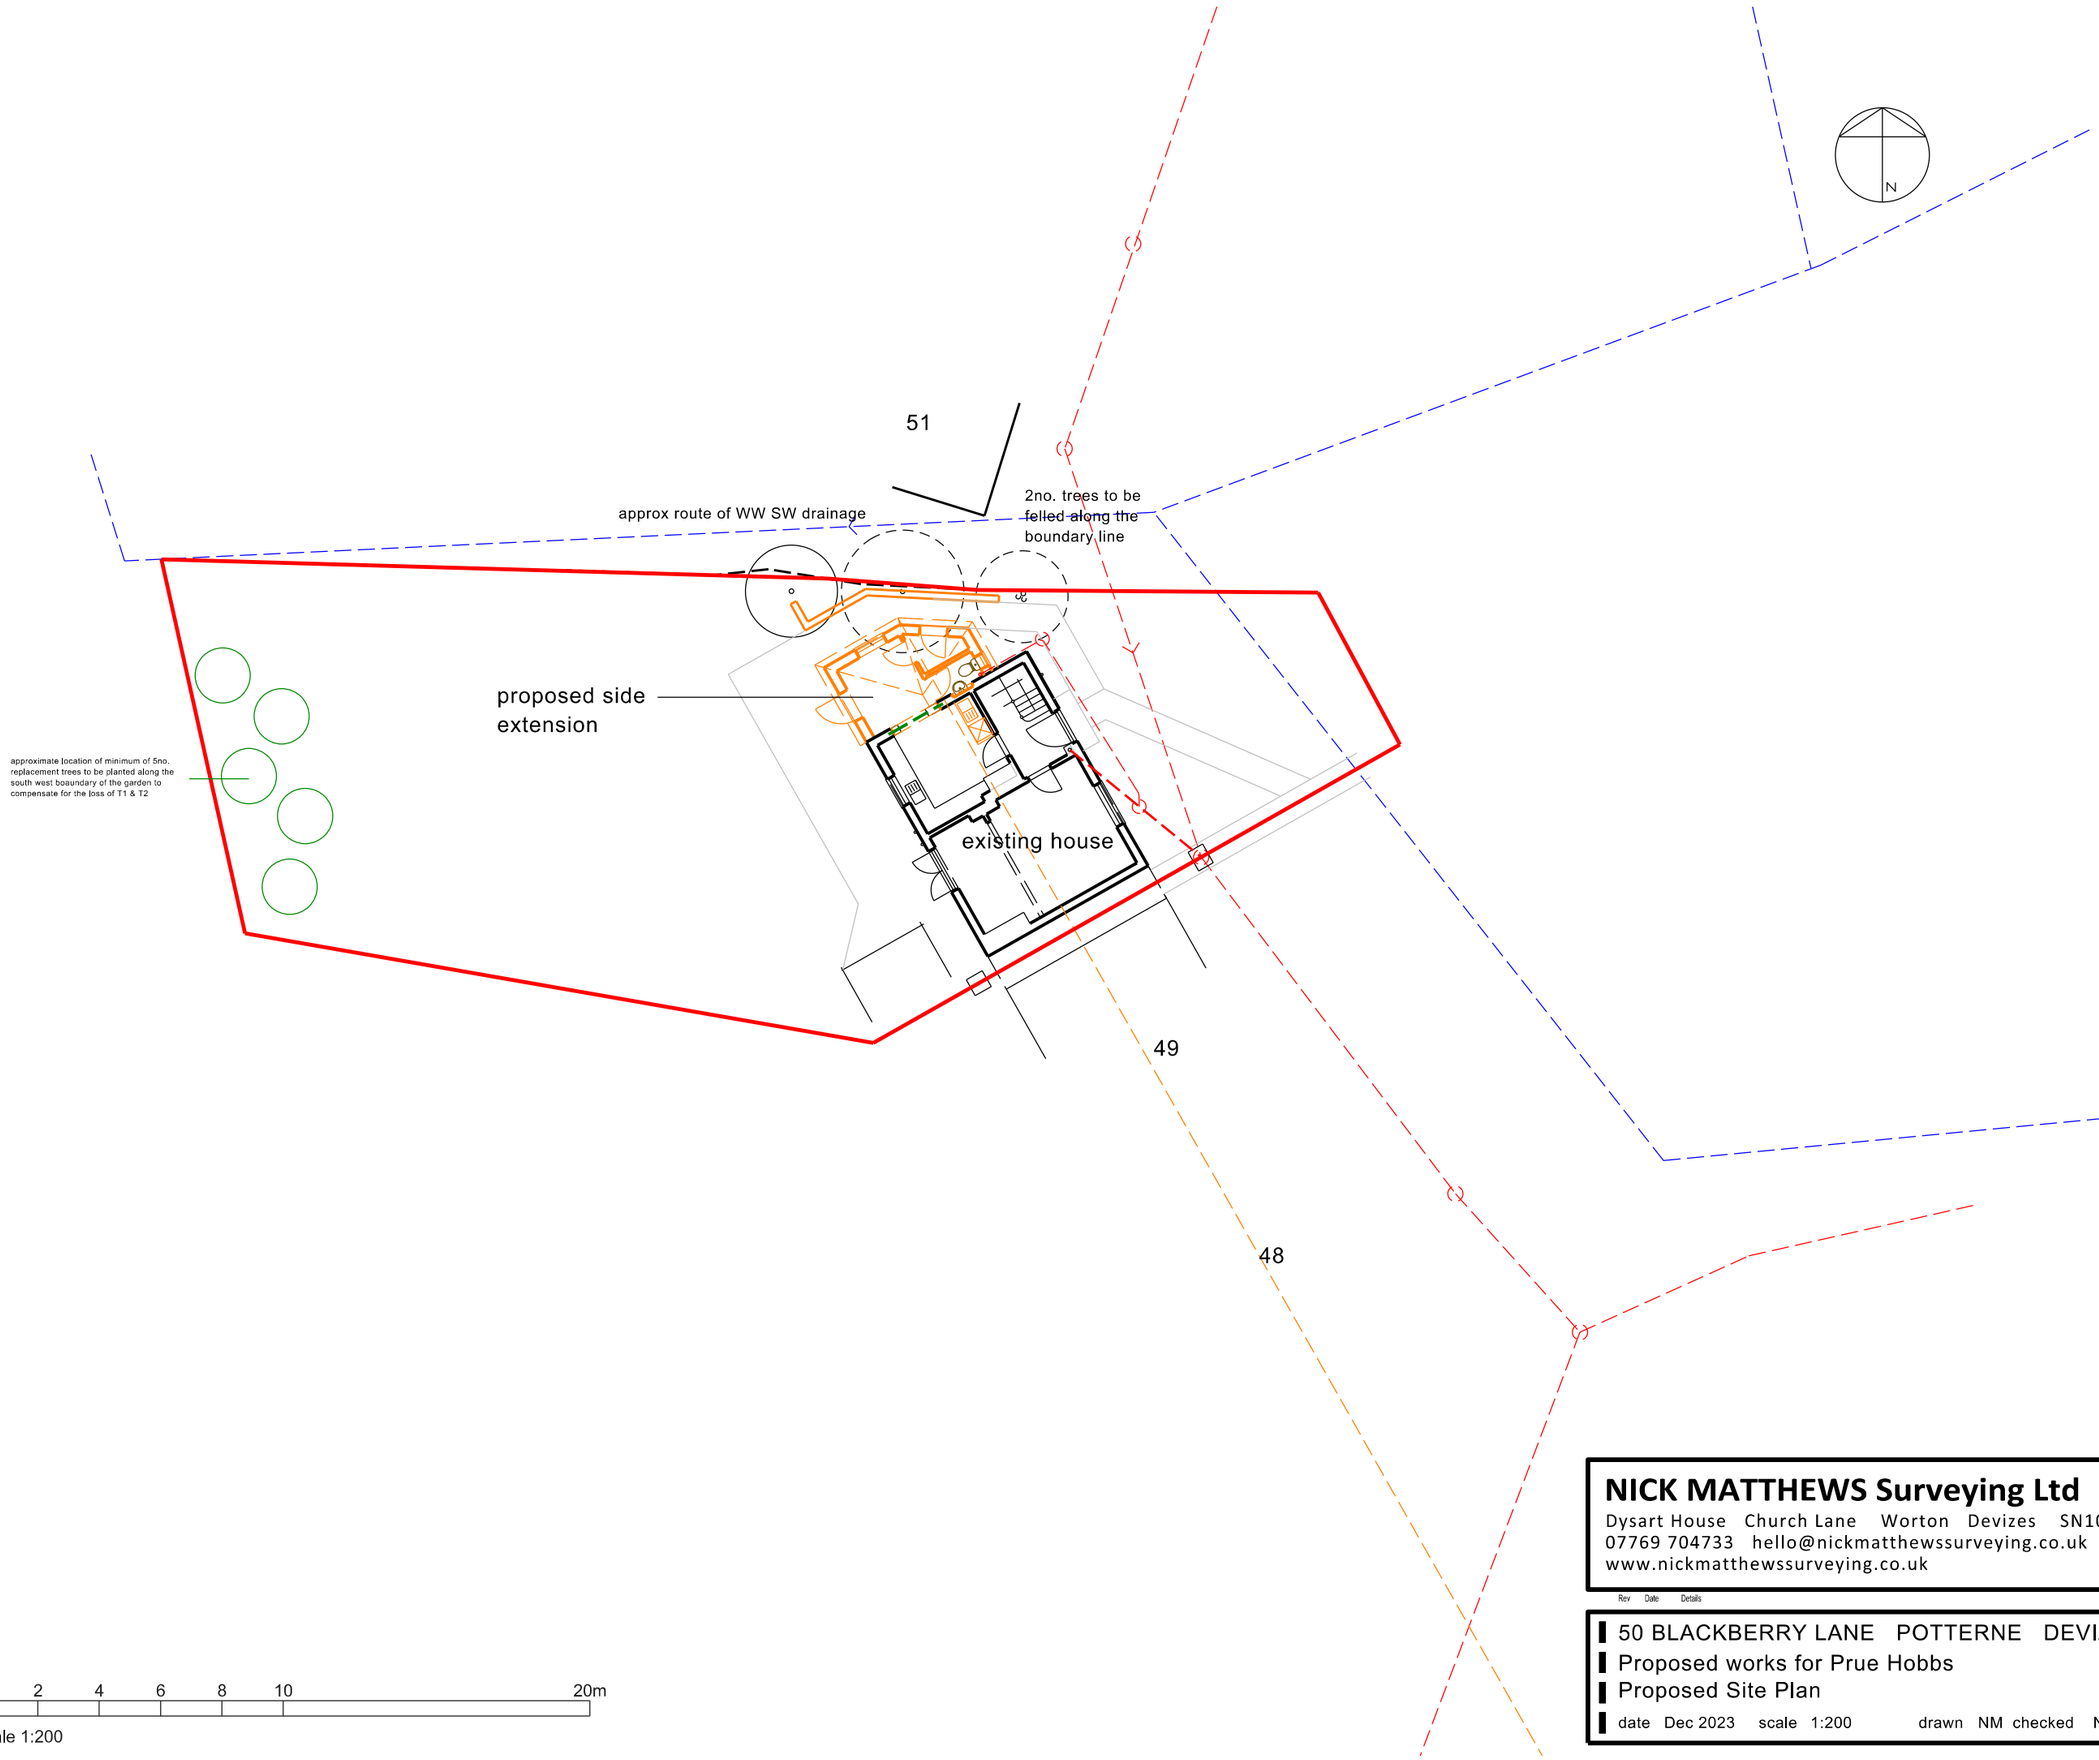

NICK MATTHEWS Surveying Ltd Chartered Building Surveyor
Dysart House Church Lane Worton Devizes SN10 5SH
07769 704733 hello@nickmatthewssurveying.co.uk
www.nickmatthewssurveying.co.uk

Rev Date Details

50 BLACKBERRY LANE POTTERNE DEVIZES SN10 5NZ
Proposed works for Prue Hobbs
Proposed Site Plan
date Dec 2023 scale 1:200 drawn NM checked NM status planning

2340 Site

©