GROUND FLOOR PLAN

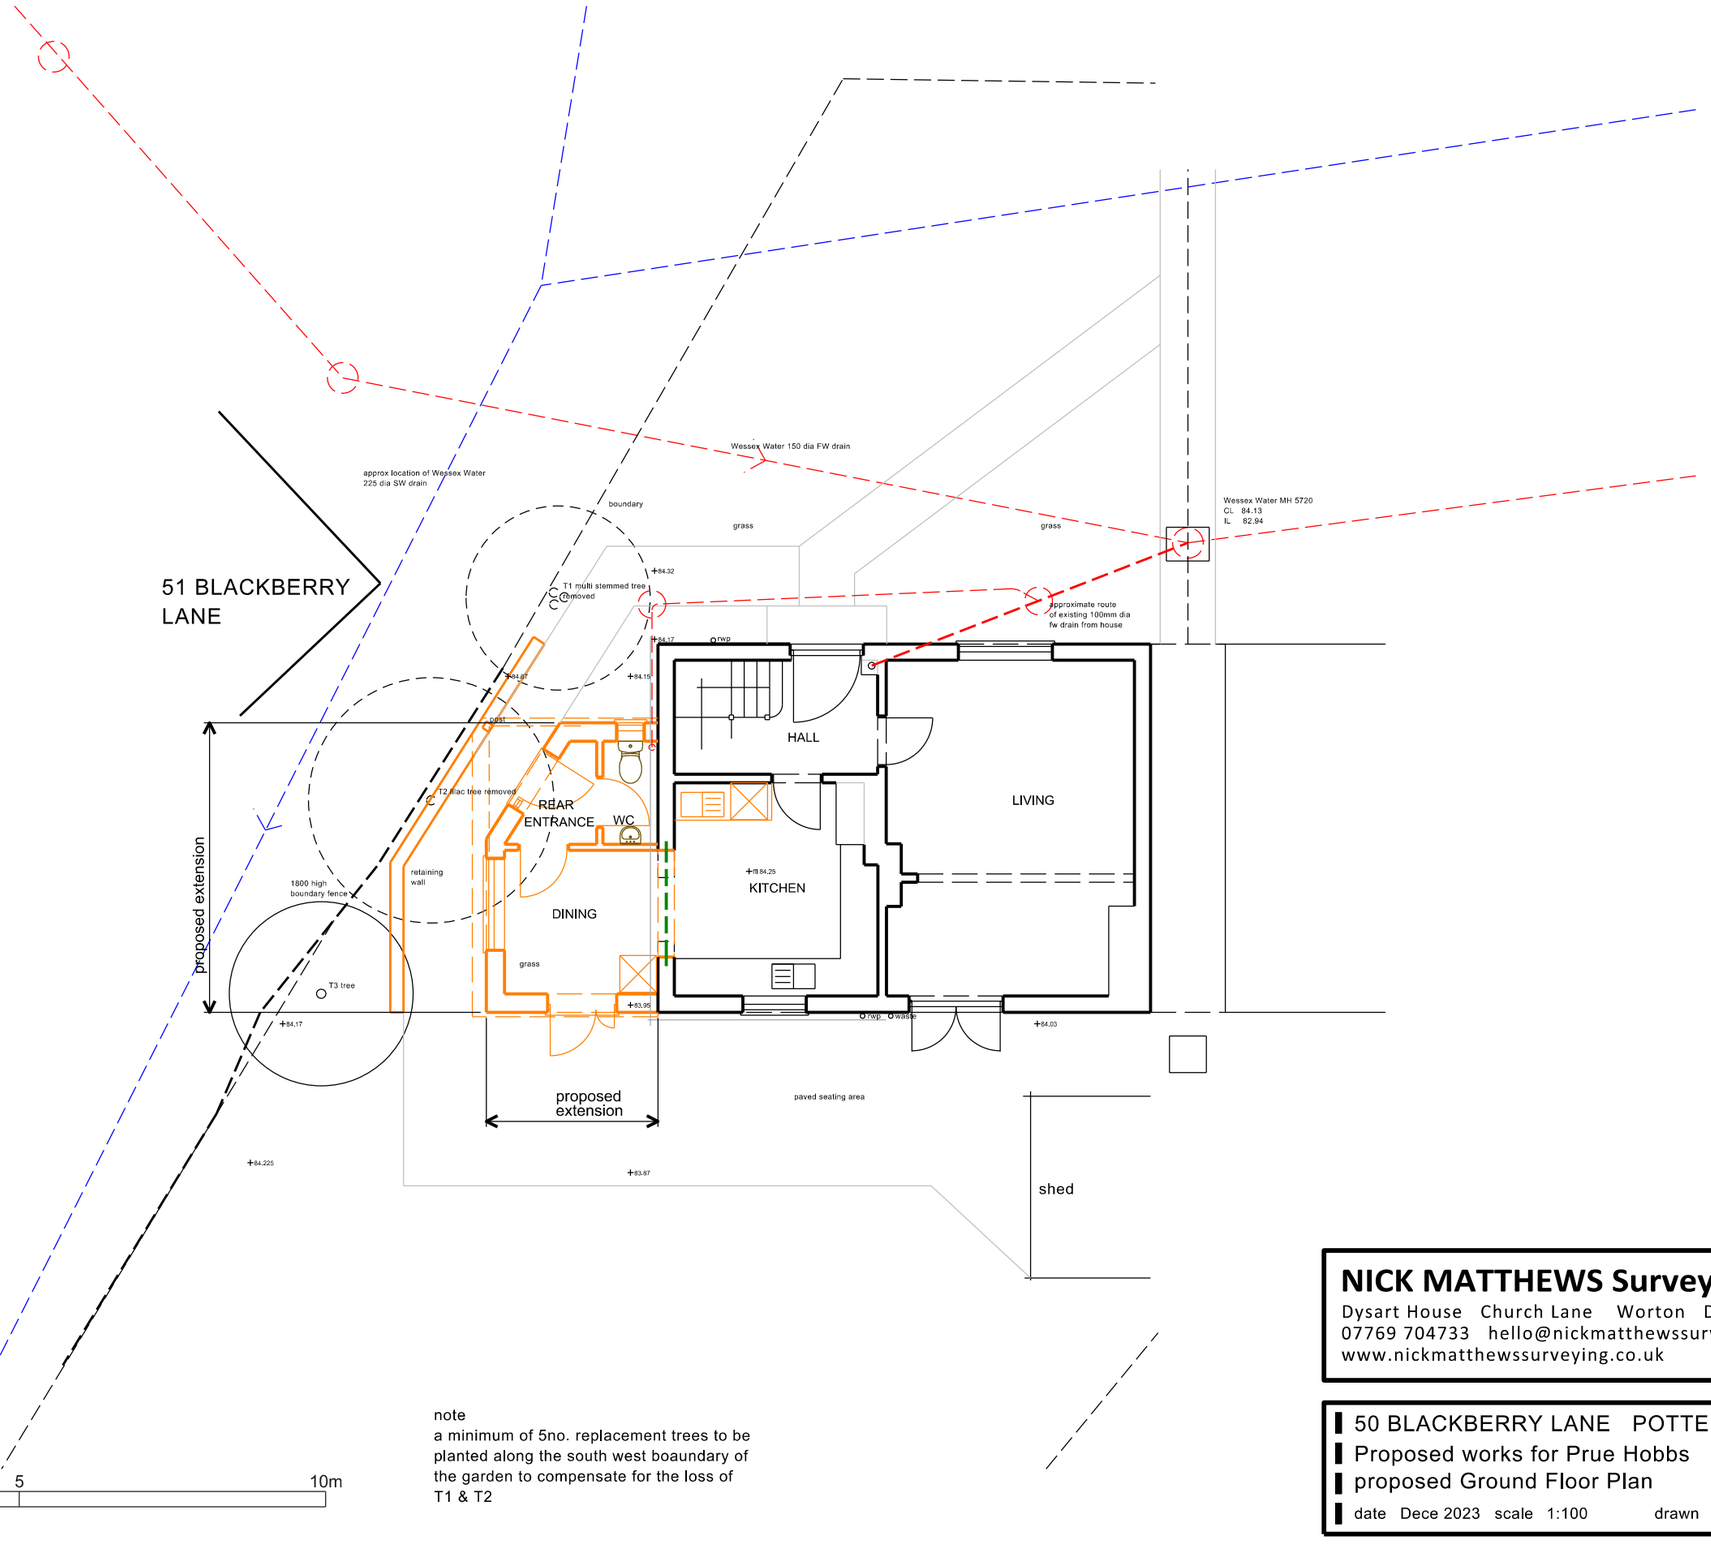

note
a minimum of 5no. replacement trees to be planted along the south west boaundary of the garden to compensate for the loss of T1 & T2

NICK MATTHEWS Surveying Ltd Chartered Building Surveyor
Dysart House Church Lane Worton Devizes SN10 5SH
07769 704733 hello@nickmatthewssurveying.co.uk
www.nickmatthewssurveying.co.uk

50 BLACKBERRY LANE POTTERNE DEVIZES SN10 5NZ
Proposed works for Prue Hobbs
proposed Ground Floor Plan
date Dece 2023 scale 1:100 drawn NM checked NM status survey

2340 P/01

©