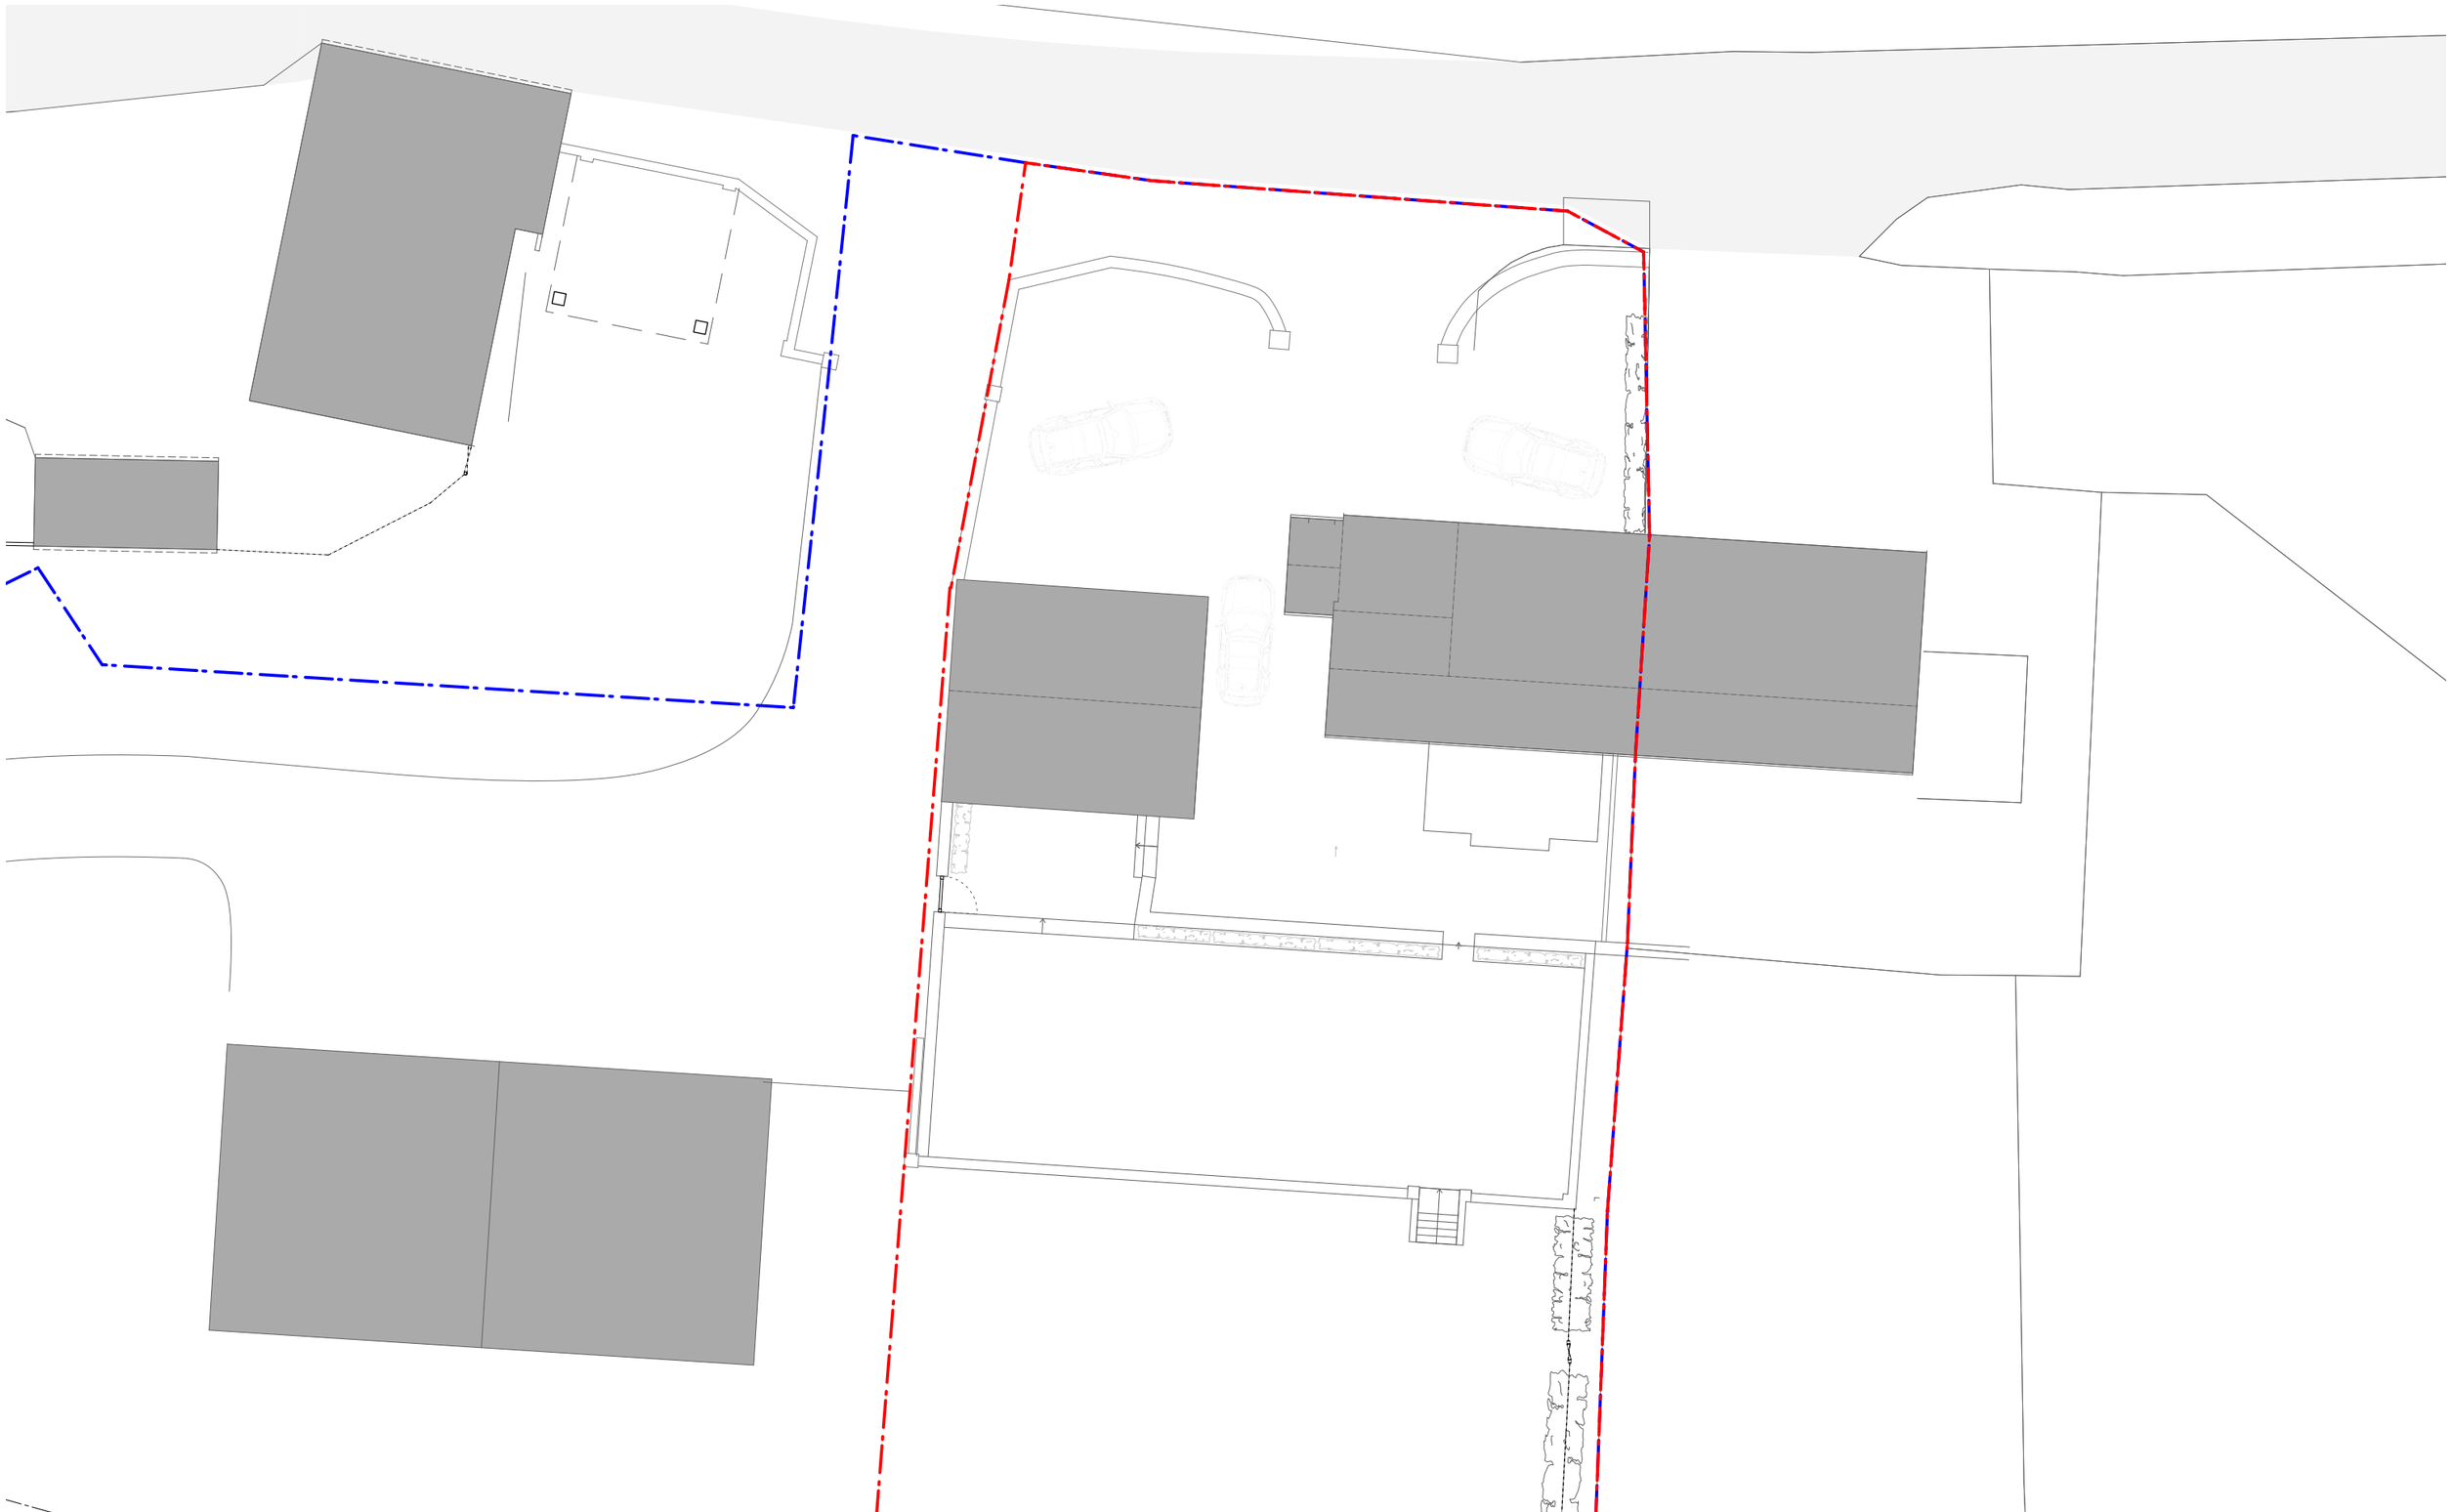

NOTES

KEY

0 2 4 6 8 10m

REV	DATE	DESCRIPTION
C	05/11/23	ISSUED FOR PLANNING ONLY

DO NOT SCALE THIS DRAWING

1. All dimensions in millimetres unless otherwise stated.
2. Any variation or supplementary drawings are to be approved by the architect.
3. All dimensions and conditions are to be checked on site prior to preparing drawings or commencing work.
4. Any discrepancies within these drawings are to be reported to the architect.

STONEWOODDESIGN

4 Toll Bridge Studios, Toll Bridge Rd, Bath BA1 7DE
76 Portland Place, London W1B 1AD

1336_P_002	C
EXISTING SITE PLAN	
1336 LOWER WESTWOOD	JUN 2020
PLANNING	DRAWN OC
	SHEET A3
Registered RIBA Chartered Practice	SCALE 1:200