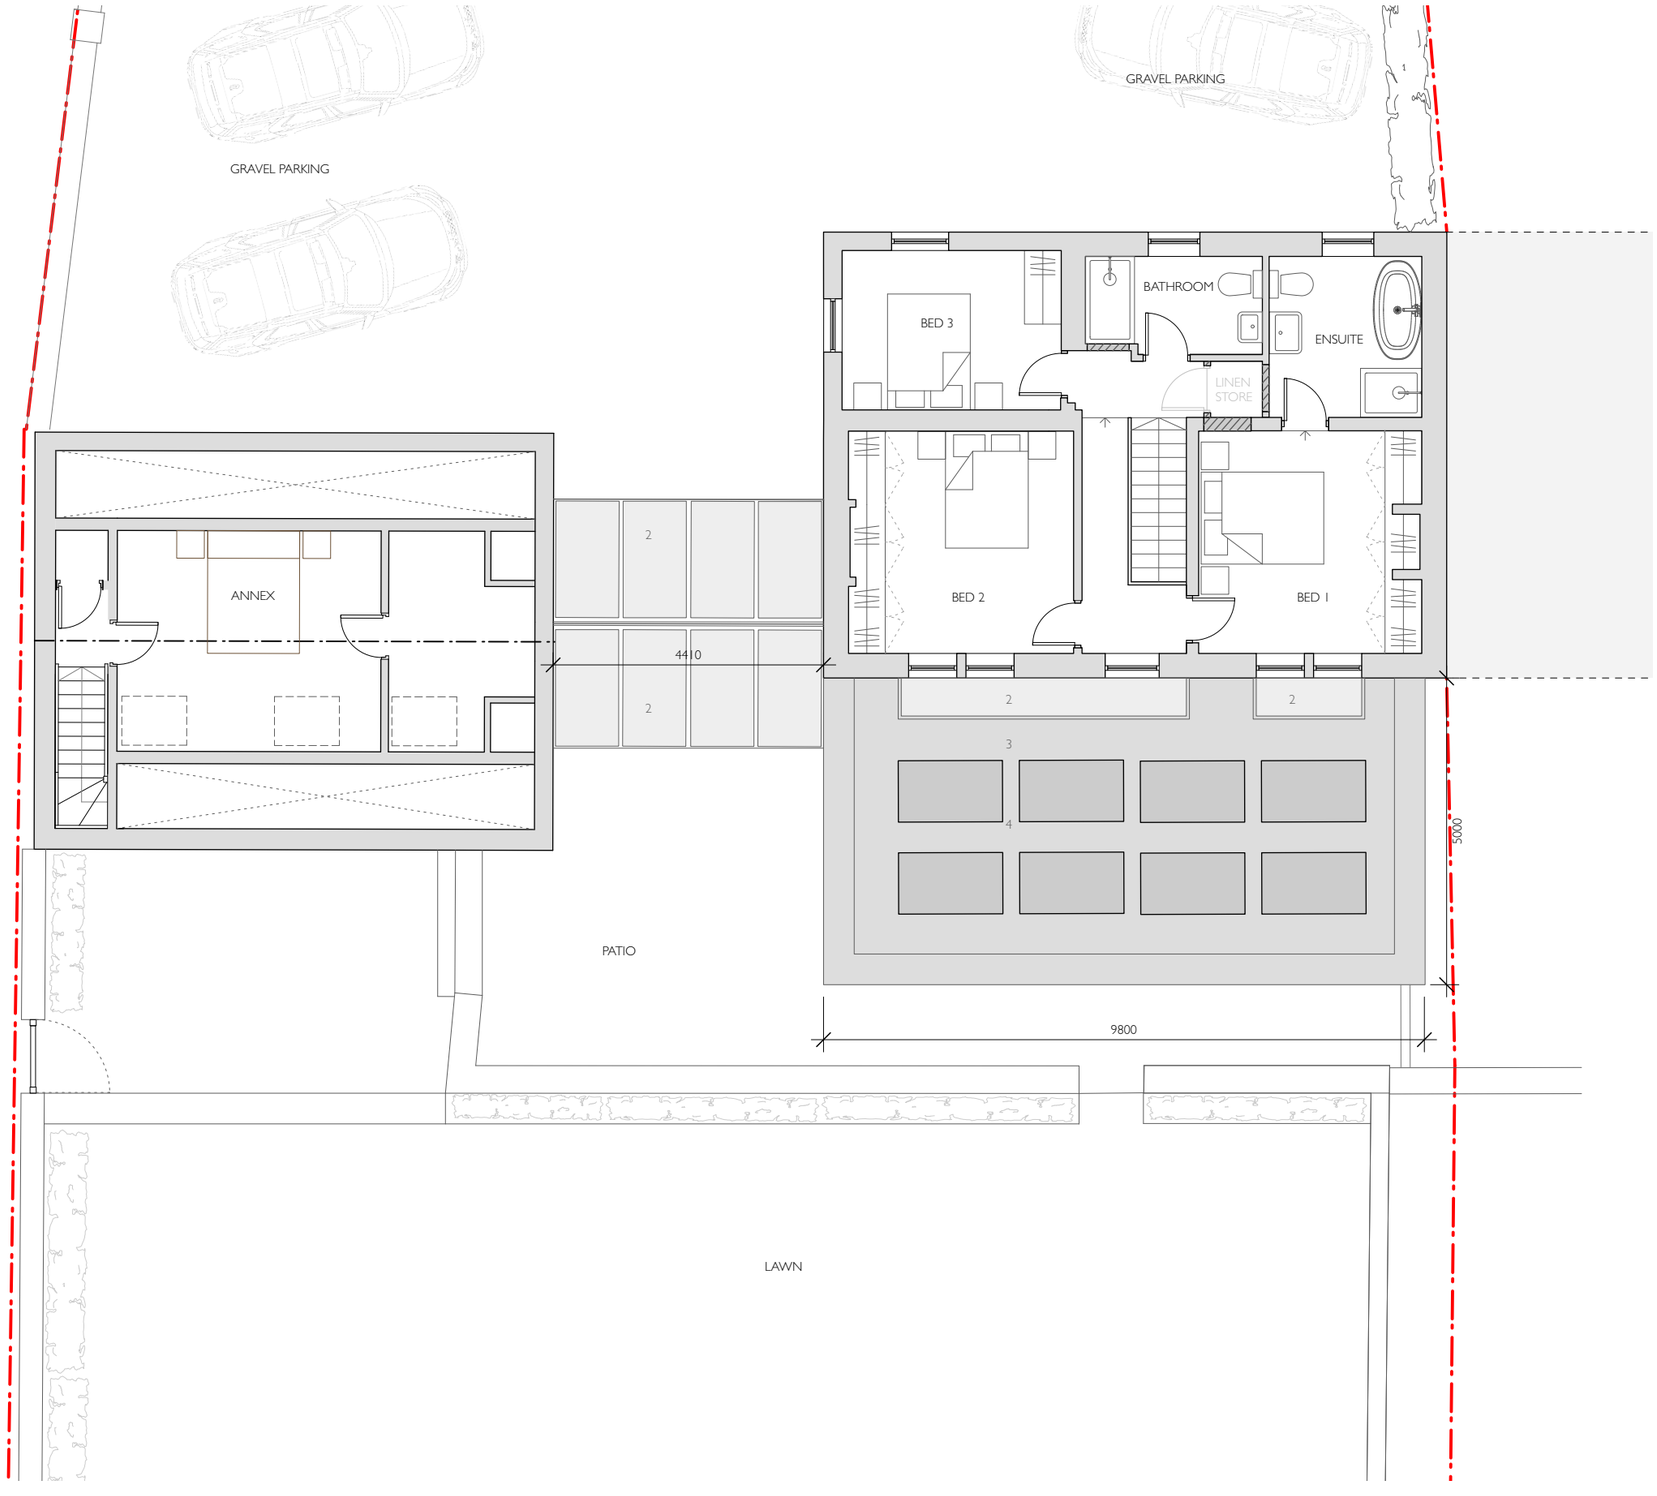

NOTES

KEY

PROPOSED:
2 - GLAZING
3 - SINGLE PLY PVC MEMBRANE
4 - P.V.'s

0 1 2 3 4 5m

REV	DATE	DESCRIPTION
C	05/11/23	ISSUED FOR PLANNING ONLY

DO NOT SCALE THIS DRAWING
FOR CONSTRUCTION PURPOSES

1. All dimensions in millimetres unless otherwise stated.
2. Any variation or supplementary drawings are to be approved by the architect.
3. All dimensions and conditions are to be checked on site prior to preparing drawings or commencing work.
4. Any discrepancies within these drawings are to be reported to the architect.

STONEWOODDESIGN

4 Toll Bridge Studios, Toll Bridge Rd, Bath BA1 7DE
76 Portland Place, London W1B 1AD

1336_P_111	C
PROPOSED FIRST FLOOR PLAN	
1336 LOWER WESTWOOD	FEB 2021
PLANNING	DRAWN OC
	SHEET A3
Registered RIBA Chartered Practice	SCALE 1:100