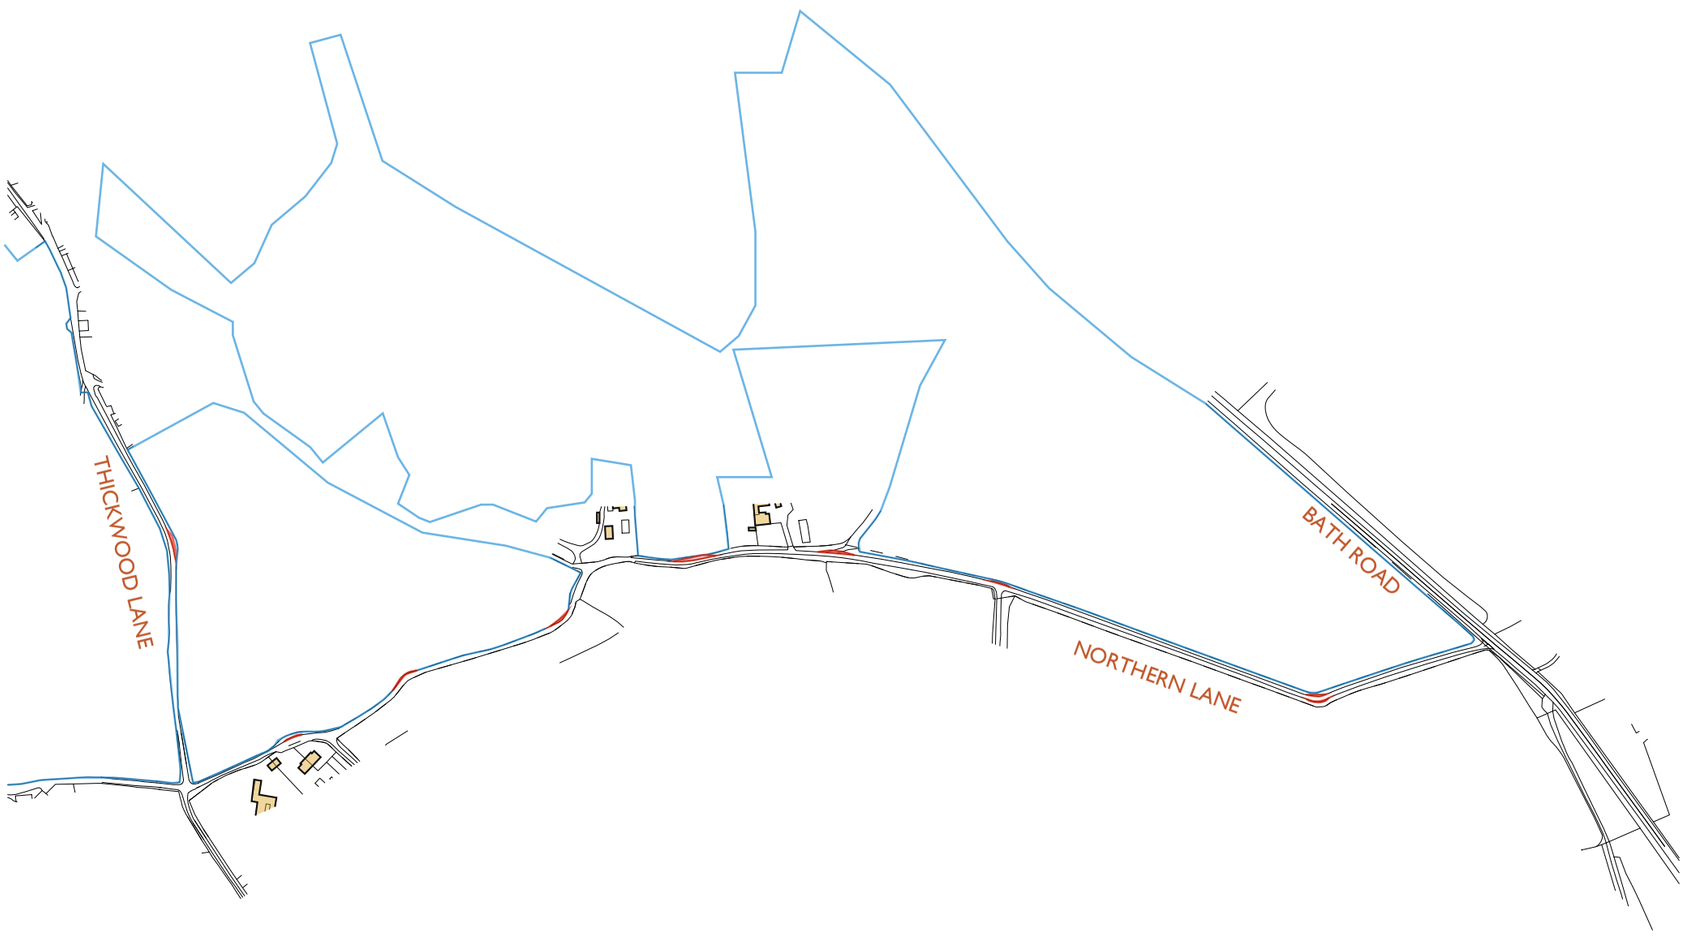

SCALE 1:5000
00 50 100 150 200

N

SCALE 1:500
00 05 10 15 20

SCALE 1:200
00 02 04 06 08

SCALE 1:100
00 01 02 03 04

SCALE 1:50
00 0.5 01 1.5 02

REVISION	DRAWING No.	PROJECT NO.	DESCRIPTION	DATE	
	01	LDC.2272R	Location Plan	December. 2023	The Studio, 82 Broadmead, Corsham, SN13 9AP
		PROJECT	SCALE:		
		Land at Euridge Manor Farm, Euridge, Colerne, Wiltshire	1:5000 @ A3		

All dimensions to be checked on site. Drawing for planning puposes only - Not for construction. Reproduction of this drawing is prohibited without the consent in writing of Land Development & Planning Consultants Ltd. Site plans are reproduced from the Ordnace Survey sheets with the permission of The Controller of HM Stationery Office. Crown Copyright Reserved. Licence Number AL546755.

LDPC
Land Development & Planning Consultants Ltd
01249 782496
www.LDPC.co
planning@LDPC.co