




EXISTING SIDE ELEVATION

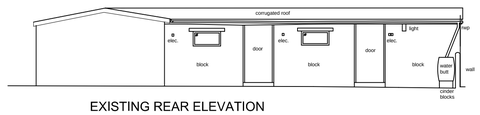


EXISTING REAR ELEVATION

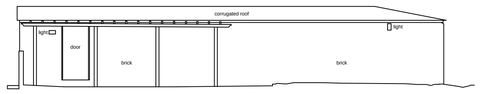

EXISTING FRONT ELEVATION

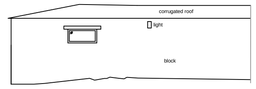



EXISTING SIDE ELEVATION

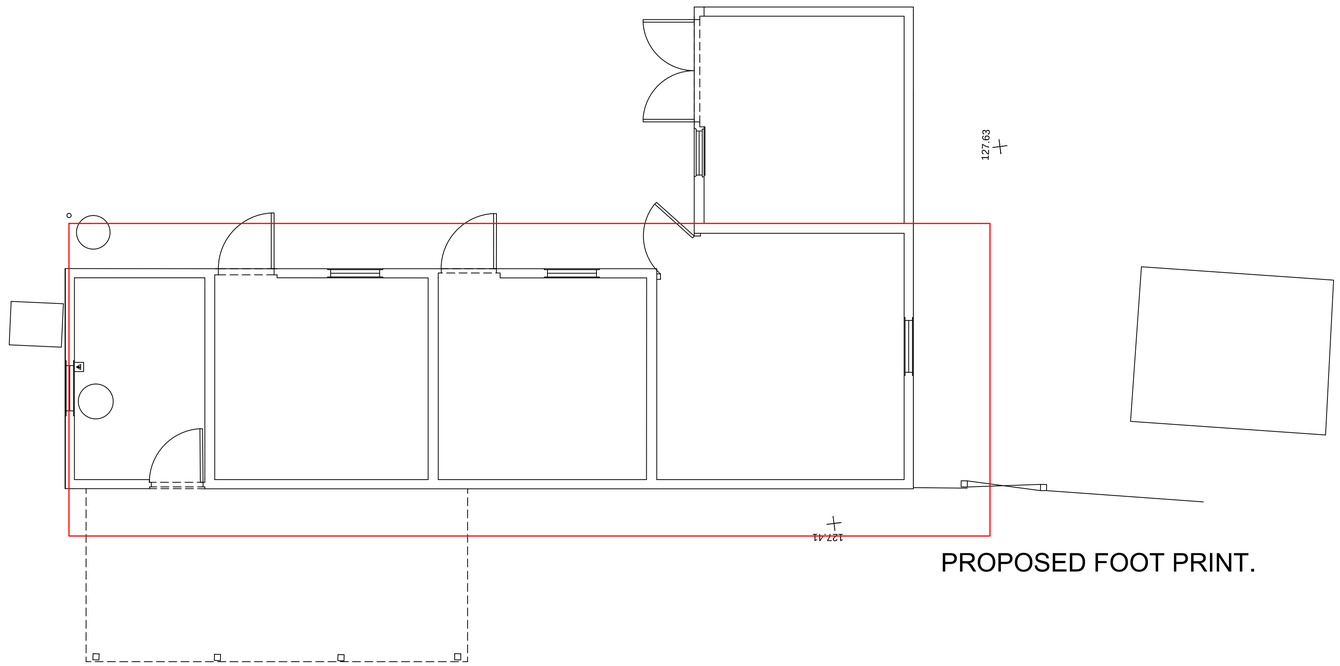

PROPOSED FOOT PRINT.

EXISTING FLOOR PLAN

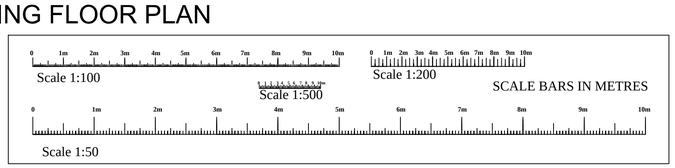

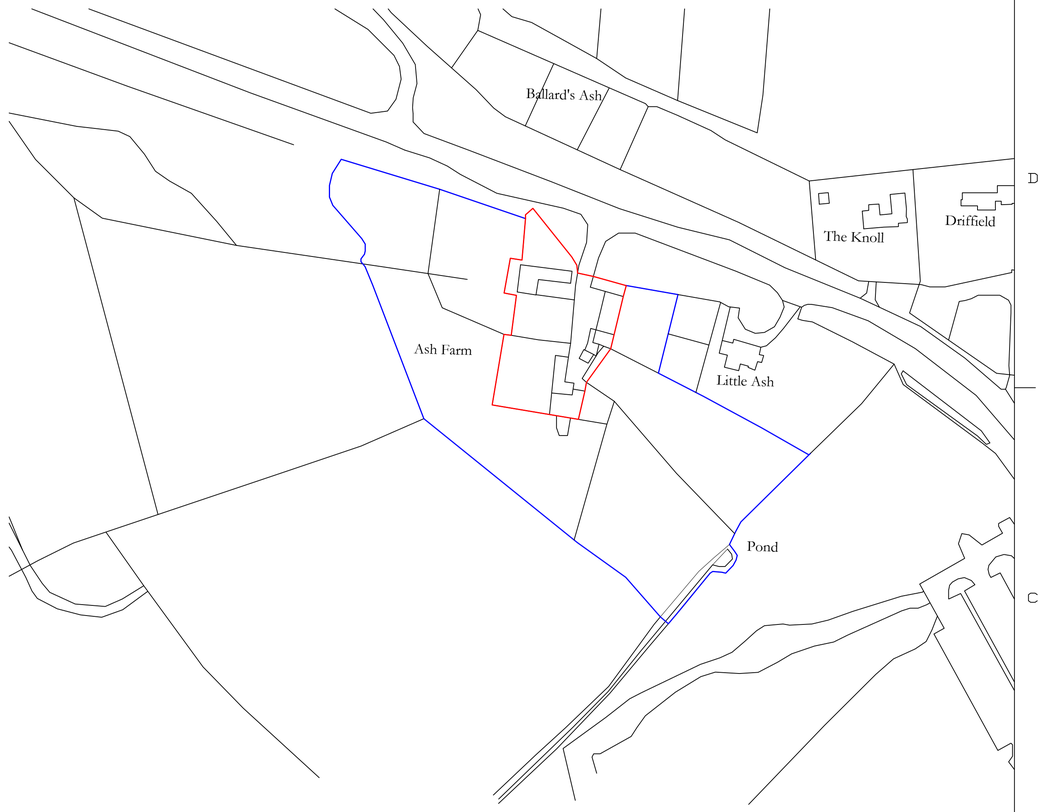

Location Plan
Scale 1:1250

client	Mr & Mrs Eastgate
SITE ADDRESS	Baynards Ash Farm. Wootton Bassett, Swindon. SN4 8DT.
PROJECT	Proposed family room and swimming pool changing room and pump room.

RAND PLANNING CONSULTANCY LTD

Phil Rand
Cherry Tree House
Clardon lane
Purton.
Wiltshire
SN5 4HN
TEL 01793 771128

Drawn by	Phil Rand	Drawing No	01
Scales	1:500 1:100 1:50	Date	1st August 2023