




PROPOSED FRONT ELEVATION

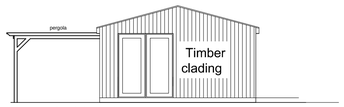


PROPOSED SIDE ELEVATION

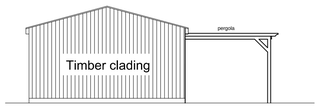


PROPOSED SIDE ELEVATION

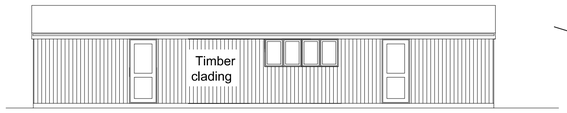


PROPOSED REAR ELEVATION

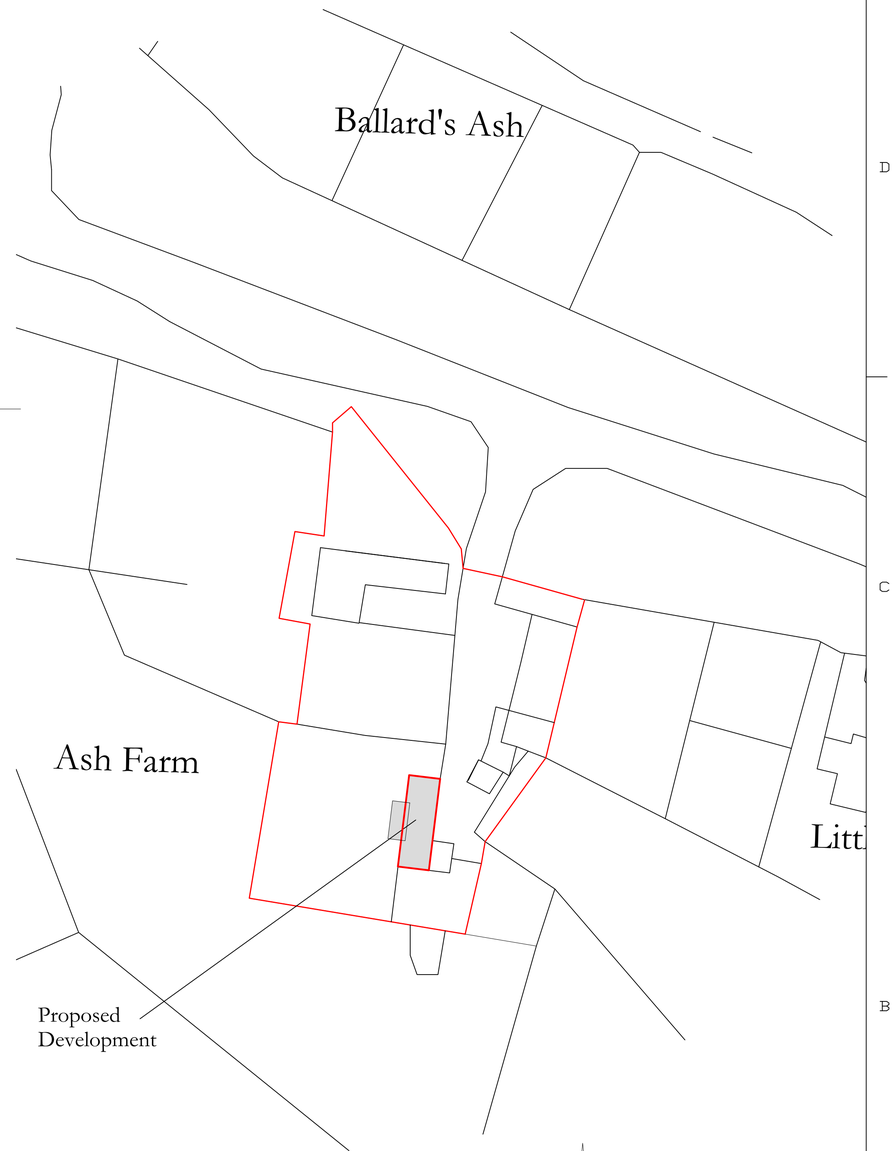


Block Plan Scale
1:500

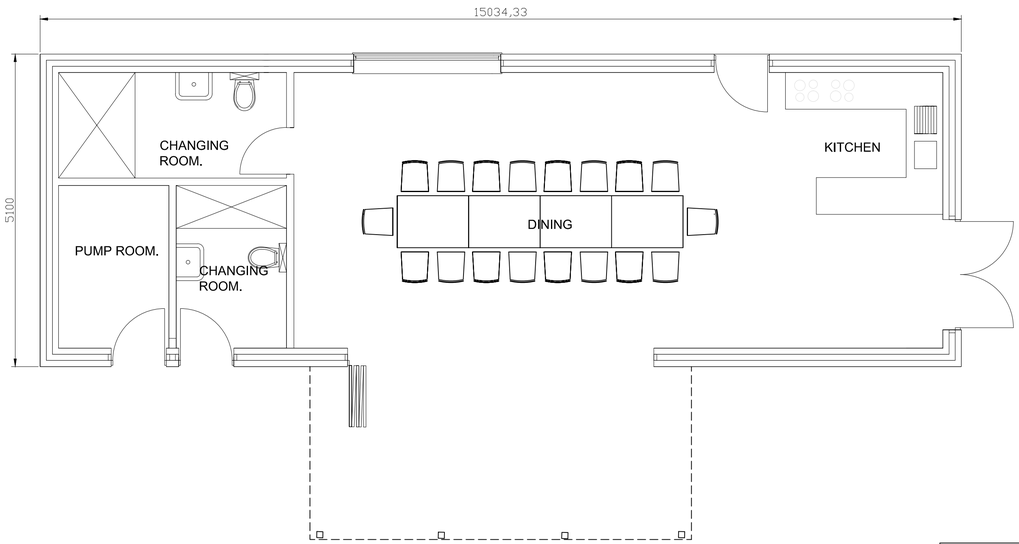

PROPOSED GROUND FLOOR.

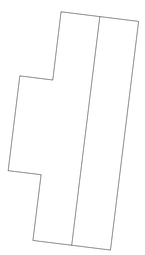

ROOF PLAN SCALE 1:200

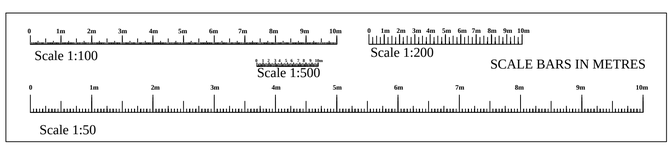

client	Mr & Mrs Eastgate
SITE ADDRESS	Baynards Ash Farm. Wootton Bassett, Swindon. SN4 8DT.
PROJECT	Proposed family room and swimming pool changing room and pump room.

RAND PLANNING CONSULTANCY LTD
Phil Rand
Cherry Tree House
Clardon lane
Purton.
Wiltshire
SN5 4HN
TEL 01793 771128

Drawn by: Phil Rand	Drawing No: 02
Scales: 1:500 1:100 1:50	Date: 1st August 2023