

HW
30/10/2023

Proposed total footprint area of the dwelling = 182m2

Therefore the dwelling would have a footprint that is 0.31 of the application site area.

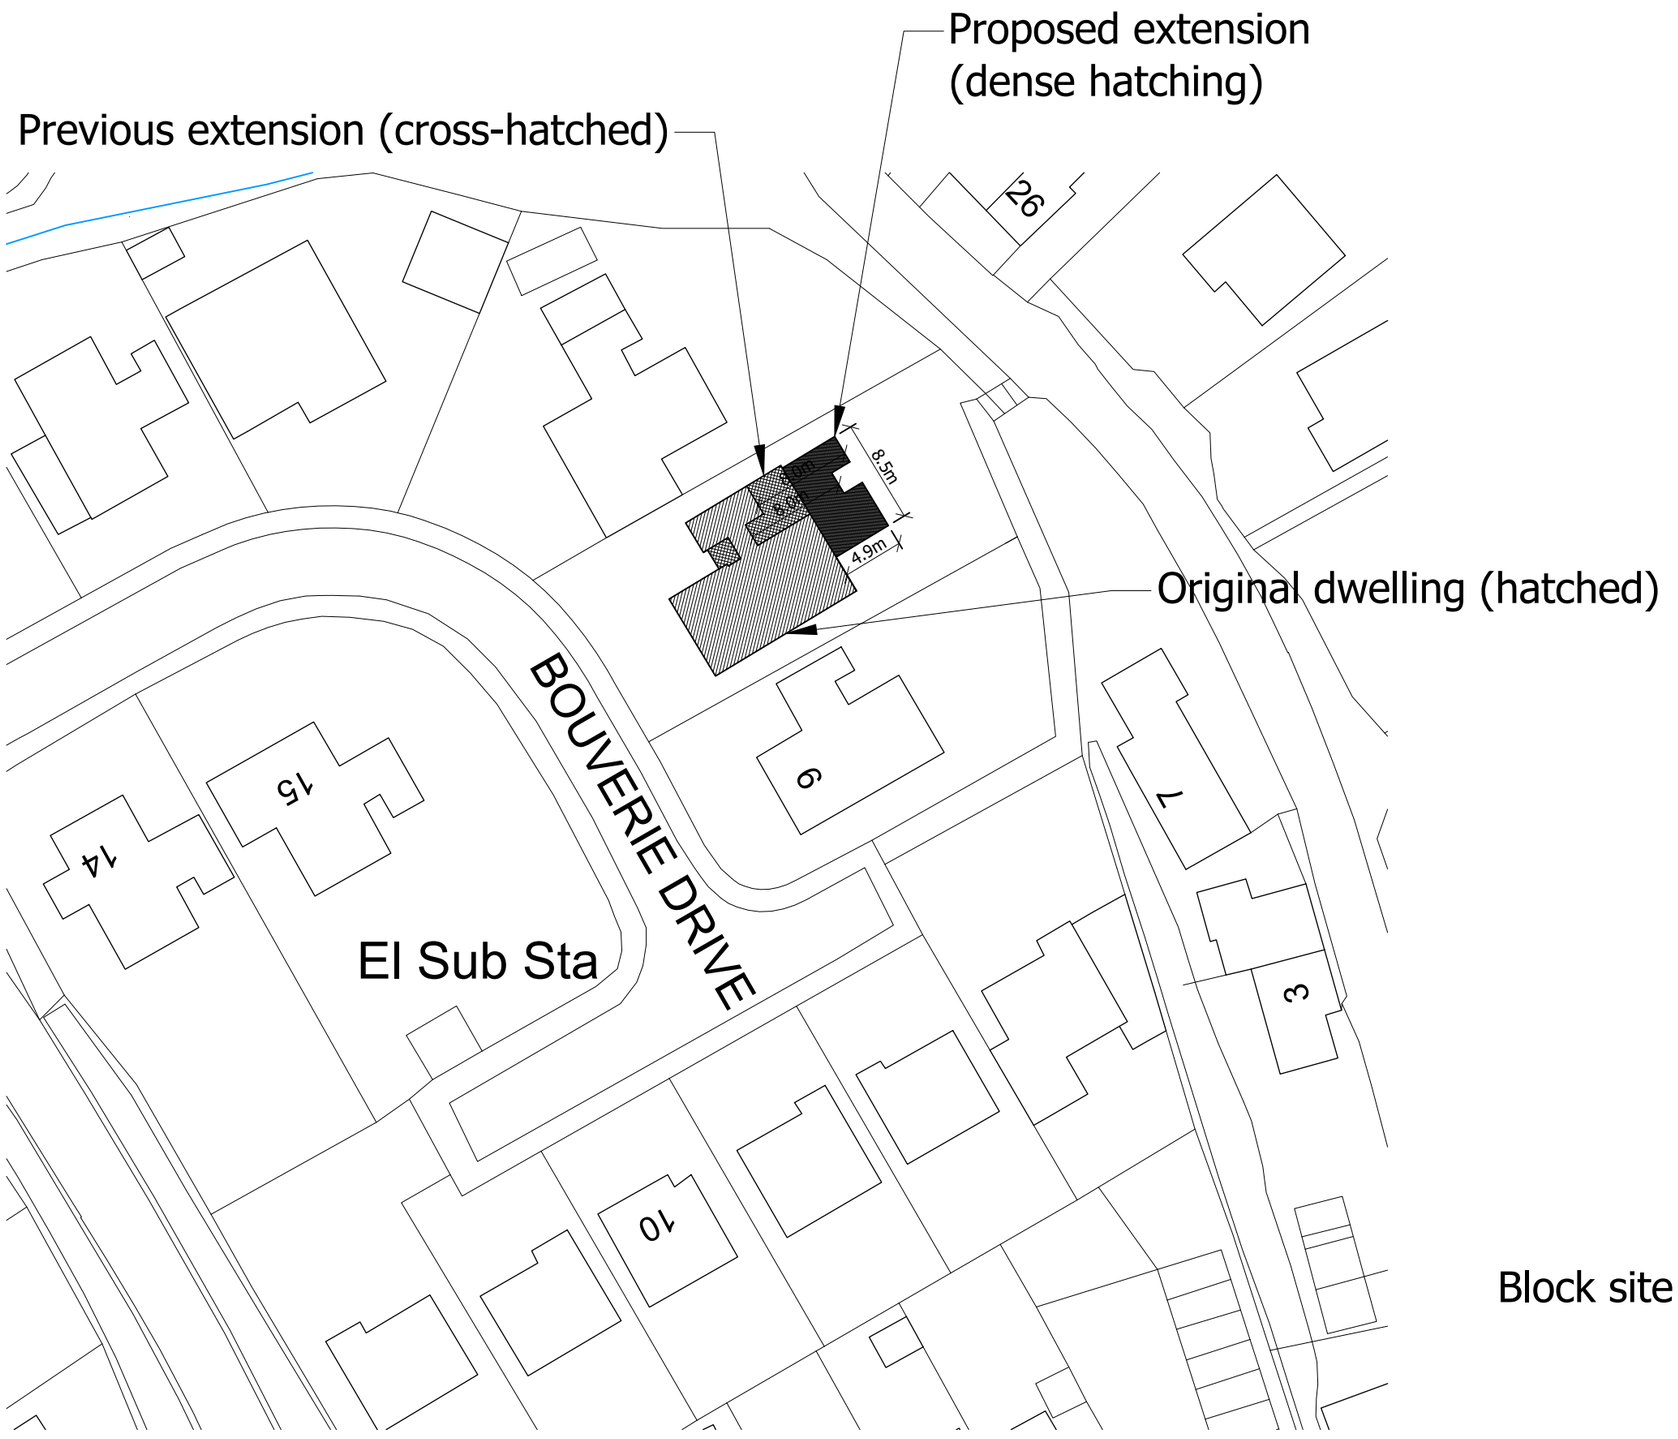

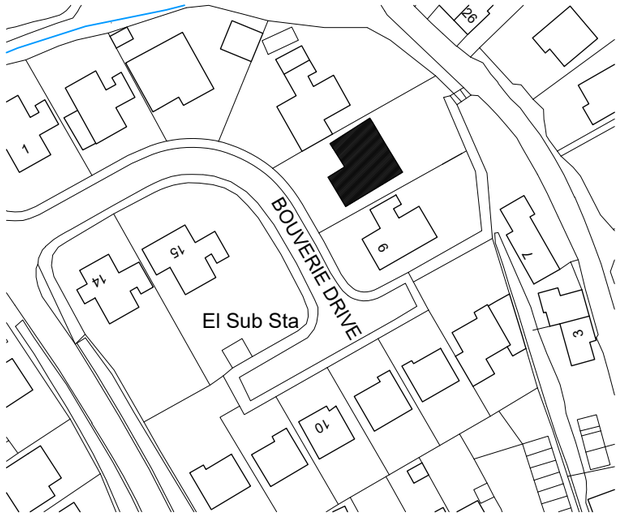

Ordnance Survey, (c) Crown Copyright 2023. All rights reserved. Licence number 100022432

Location plan: 1-1250

NORTH

Block site plan : 1-500

Location/Block plans 1:1250 & 1:500 @ A3

MATHEWSON WATERS ARCHITECTS
The Old Surgery
Crowle Road . Lambourn RIBA Chartered Practice
Berkshire . RG17 8NR
enquiries@mw-architects.co.uk
www.mw-architects.co.uk
01488 73131
Whitchurch Studio: 07540 765562
Devizes Studio: 01380 721594

© MATHEWSON WATERS ARCHITECTS LLP

P4412-100-A

PROJECT

5 Bouverie Drive, Market Lavington.SN10 4AB

REVISION DATE AMENDMENTS
- - -

SCALE BAR - 1:1250

0 10 20 30 40 50m

0 10 20 25m

- 1:500

ALL FIGURED DIMENSIONS ARE TO BE TAKEN IN PREFERENCE TO SCALED DIMENSIONS AND ANY INACCURACIES ARE TO BE REPORTED TO THE ARCHITECT. DIMENSIONS TO BE CHECKED ON SITE BEFORE ANY WORK IS PUT IN HAND OR PREFABRICATED. COPYRIGHT OF THIS DRAWING IS RETAINED BY THE ARCHITECT AND IT MUST NOT BE REPRODUCED WITHOUT THEIR WRITTEN CONSENT.