NOTES

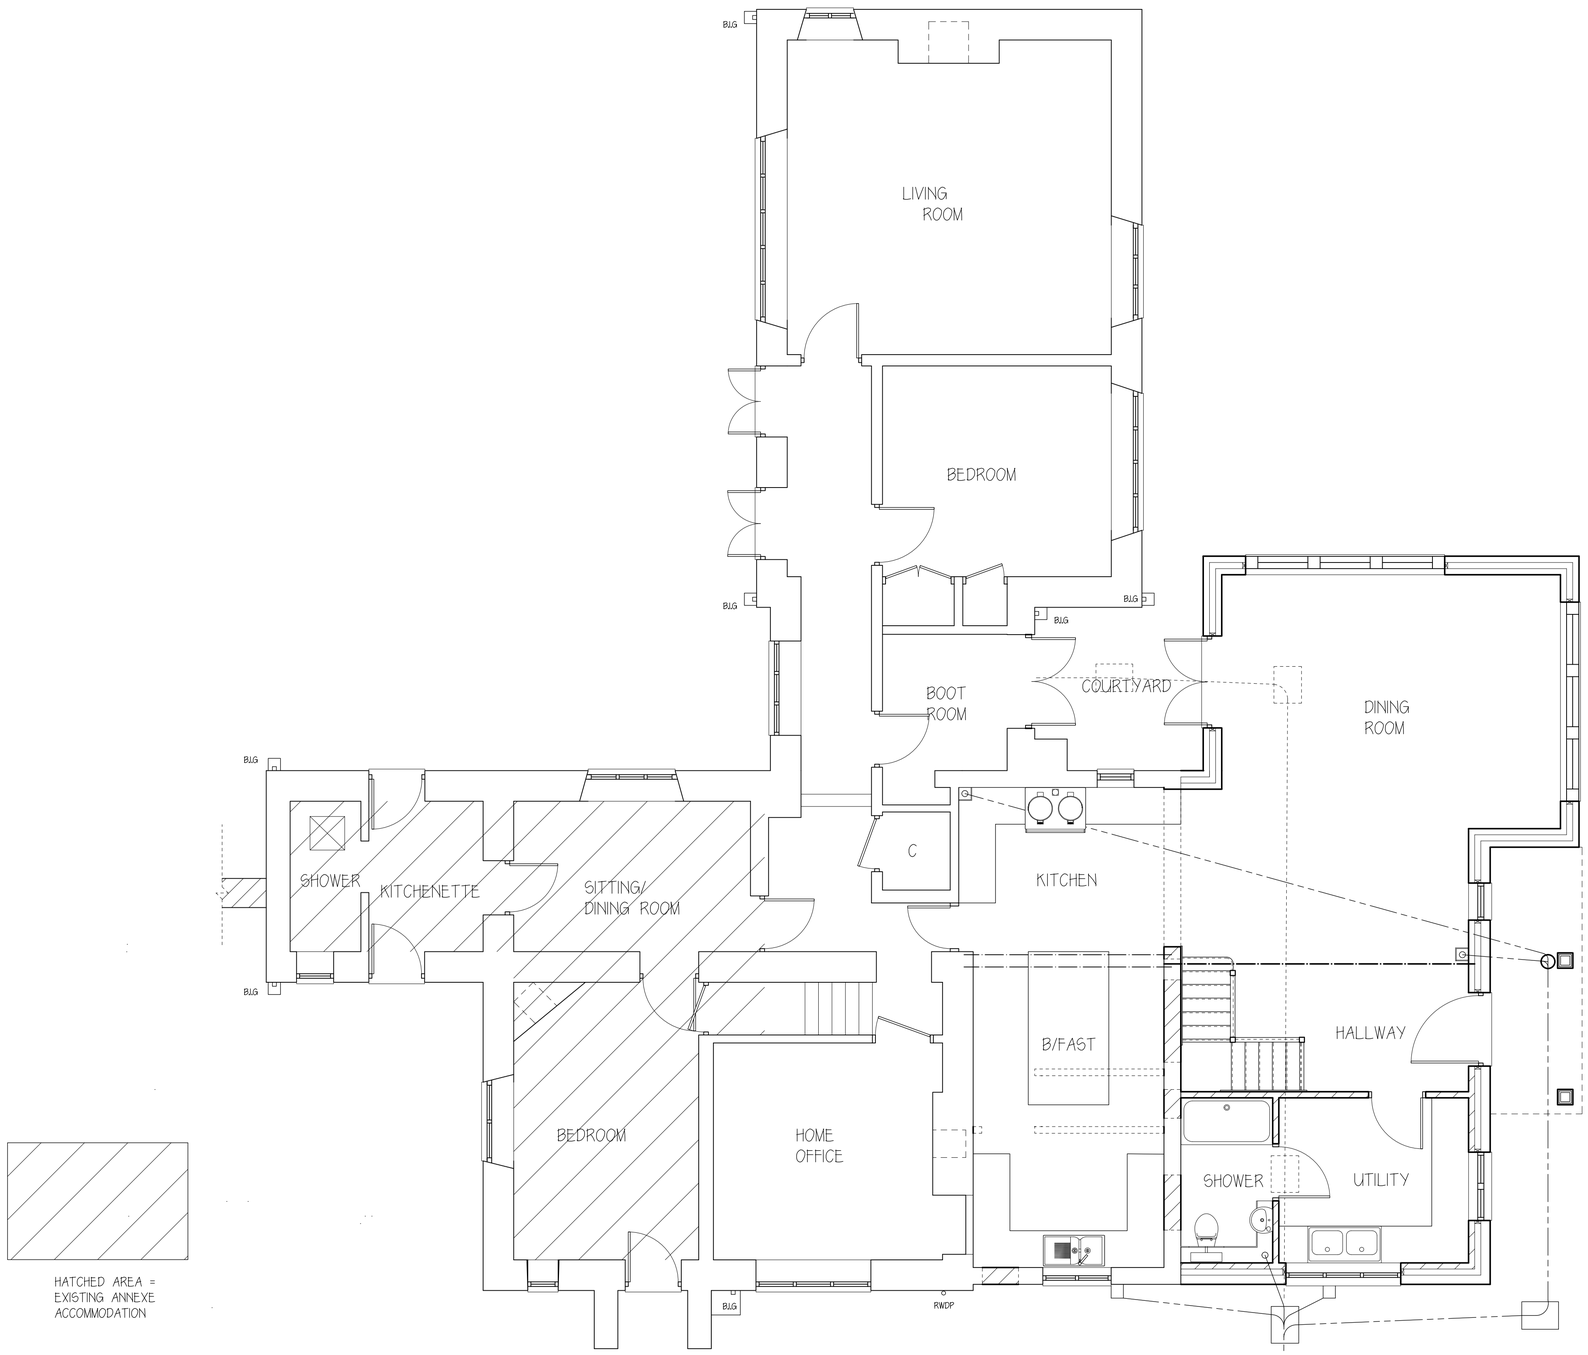

HATCHED AREA = EXISTING ANNEXE ACCOMMODATION

PROPOSED GROUND FLOOR LAYOUT

SCALE BAR 1:20

0 1 2 3 4 5m

SCALE BAR 1:100

0 2 4 6 8 10m

SCALE BAR 1:50

0 1 2 3 4 5m

SCALE BAR 1:500

0 10 20 30 40 50m

Rev.	Date	Description	By	Chk	App

Client/Project
MISS E MITCHELL

Drawing Title
PROPOSALS AT OLD BREWERS
MAUD HEATHS CAUSEWAY
EAST TYTHERTON SN15 4LT

Designed	Drawn	Date	Scale
SK	KK	3 FEB 23	1:50,
CAD Reference			Size A1

Stephen Kingshott MCABE

Stephen Kingshott Building Consultancy Ltd
54 Springdale Ave
Broadstone, Poole
Dorset BH18 9EX
Tel. 07973538931

DRAWING NUMBER 0097/23 D

REVISION

cabe chartered association of building engineers