COPYRIGHT © THE BUSH CONSULTANCY

Never scale from this drawing. Always refer to figured dimensions.

Contractors, subcontractors and suppliers must verify all dimensions on site before commencing any work or making any shop drawings.

This drawing is to be read in conjunction with structural, mechanical and electrical engineers drawings and all discrepancies are to be reported to the architect.

NOTES

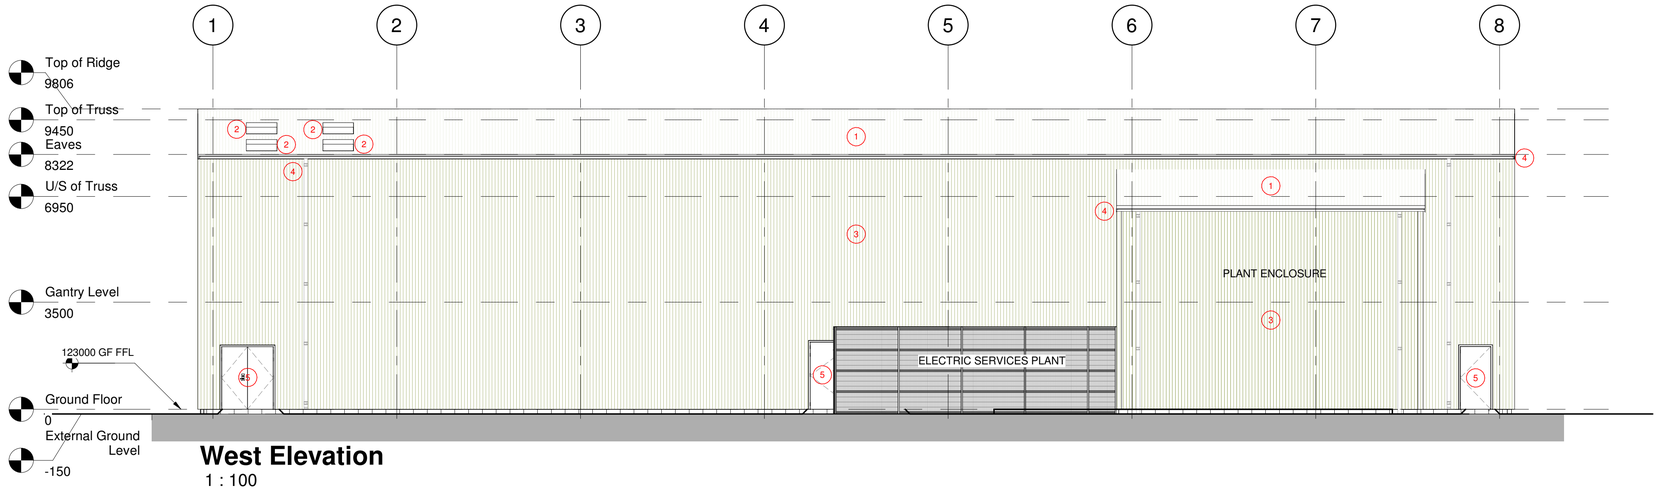

West Elevation
1 : 100

ELEVATIONS KEY:

1. Kingspan Trapezoidal KS1000 RW roof panels
2. Kingspan Day-Lite Trapezoidal KS1000 DLTR rooflights
3. Kingspan Trapezoidal KS1000 RW wall panels
4. Gutter System as spec ref: R10/311
5. Steel faced doors with steel frames

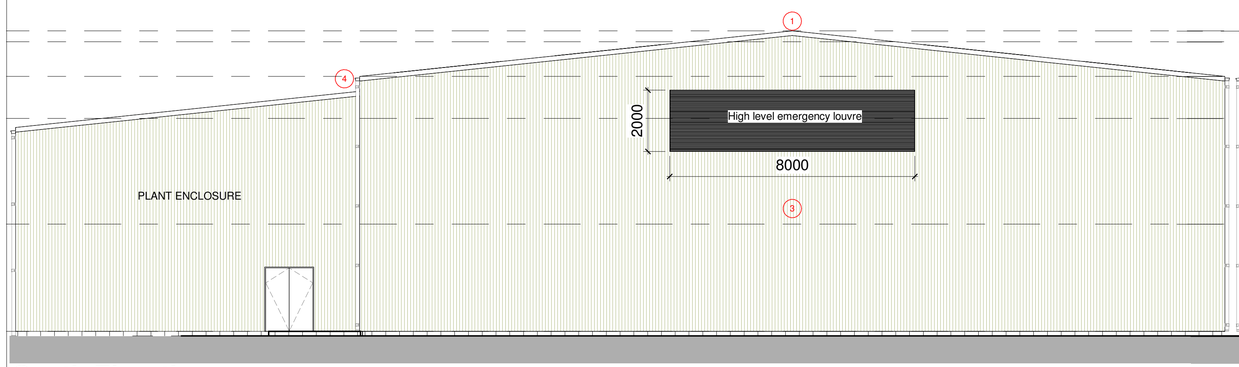

South Elevation
1 : 100

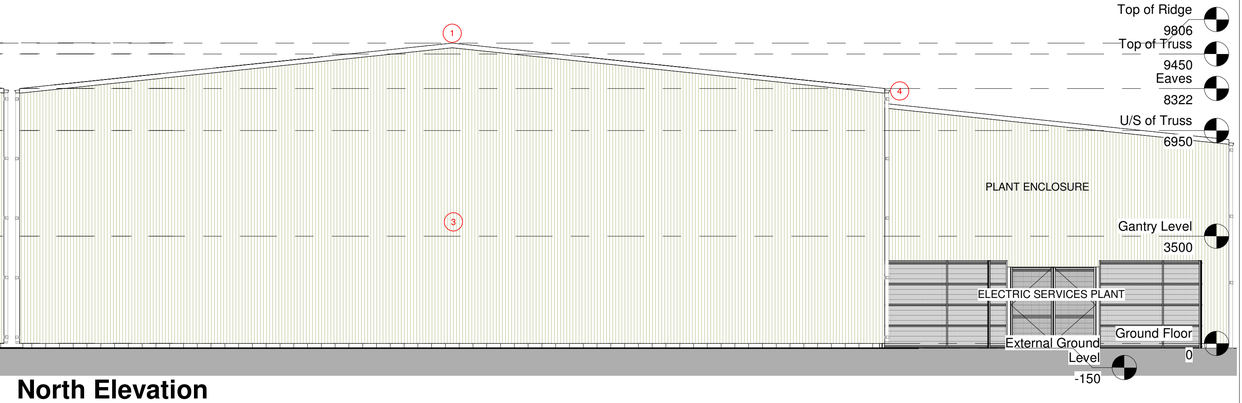

North Elevation
1 : 100

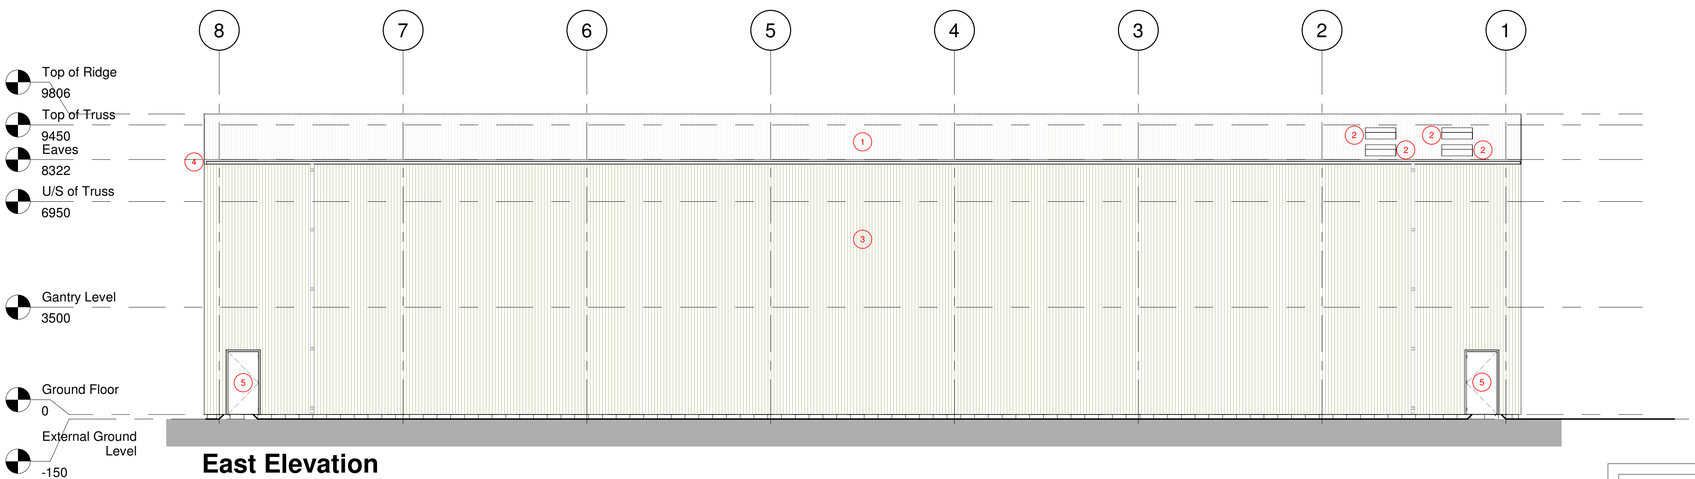

East Elevation
1 : 100

GRAPHIC SCALE: 1:100

UK OFFICIAL

© Crown Copyright 2020

REV	DATE	REVISION NOTES	BY / CHKD
P3	14/11/23	Issued for Planning	KS/TA
P2	01/03/22	Issued for Planning	TA/RD
P1	25/11/21	First Issue	TA/RD

THE BUSH CONSULTANCY
5.20 PAINTWORKS
BATH ROAD | BRISTOL | BS4 3EH
TEL +44 (0)117 316 0570
info@thebushconsultancy.com
www.thebushconsultancy.com

CLIENT

LANDMARC

Defence Infrastructure Organisation

PROJECT TITLE

ROLLESTONE
URBAN FIGHTING SKILLS HOUSE
(UFSH)

TBC PROJECT No.

DRAWING TITLE

PROPOSED ELEVATIONS

DRAWING STATUS	RIBA STAGE	BIM STATUS
PLANNING ISSUE	STAGE 3	S0

DRAWN	CHECKED	DATE	SCALE
KS	TA	01/03/22	1 : 100 @ A1

DRAWING No: 3696 - TBC - RL - ZZ - DR - A - 0020

REVISION: P3