COPYRIGHT © THE BUSH CONSULTANCY

Never scale from this drawing. Always refer to figured dimensions.

Contractors, subcontractors and suppliers must verify all dimensions on site before commencing any work or making any shop drawings.

This drawing is to be read in conjunction with structural, mechanical and electrical engineers drawings and all discrepancies are to be reported to the architect.

NOTES

ROOF PLAN KEY:

1. Kingspan Trapezoidal KS1000 RW roof panels
2. Kingspan Day-Lite Trapezoidal KS1000 DLTR rooflights

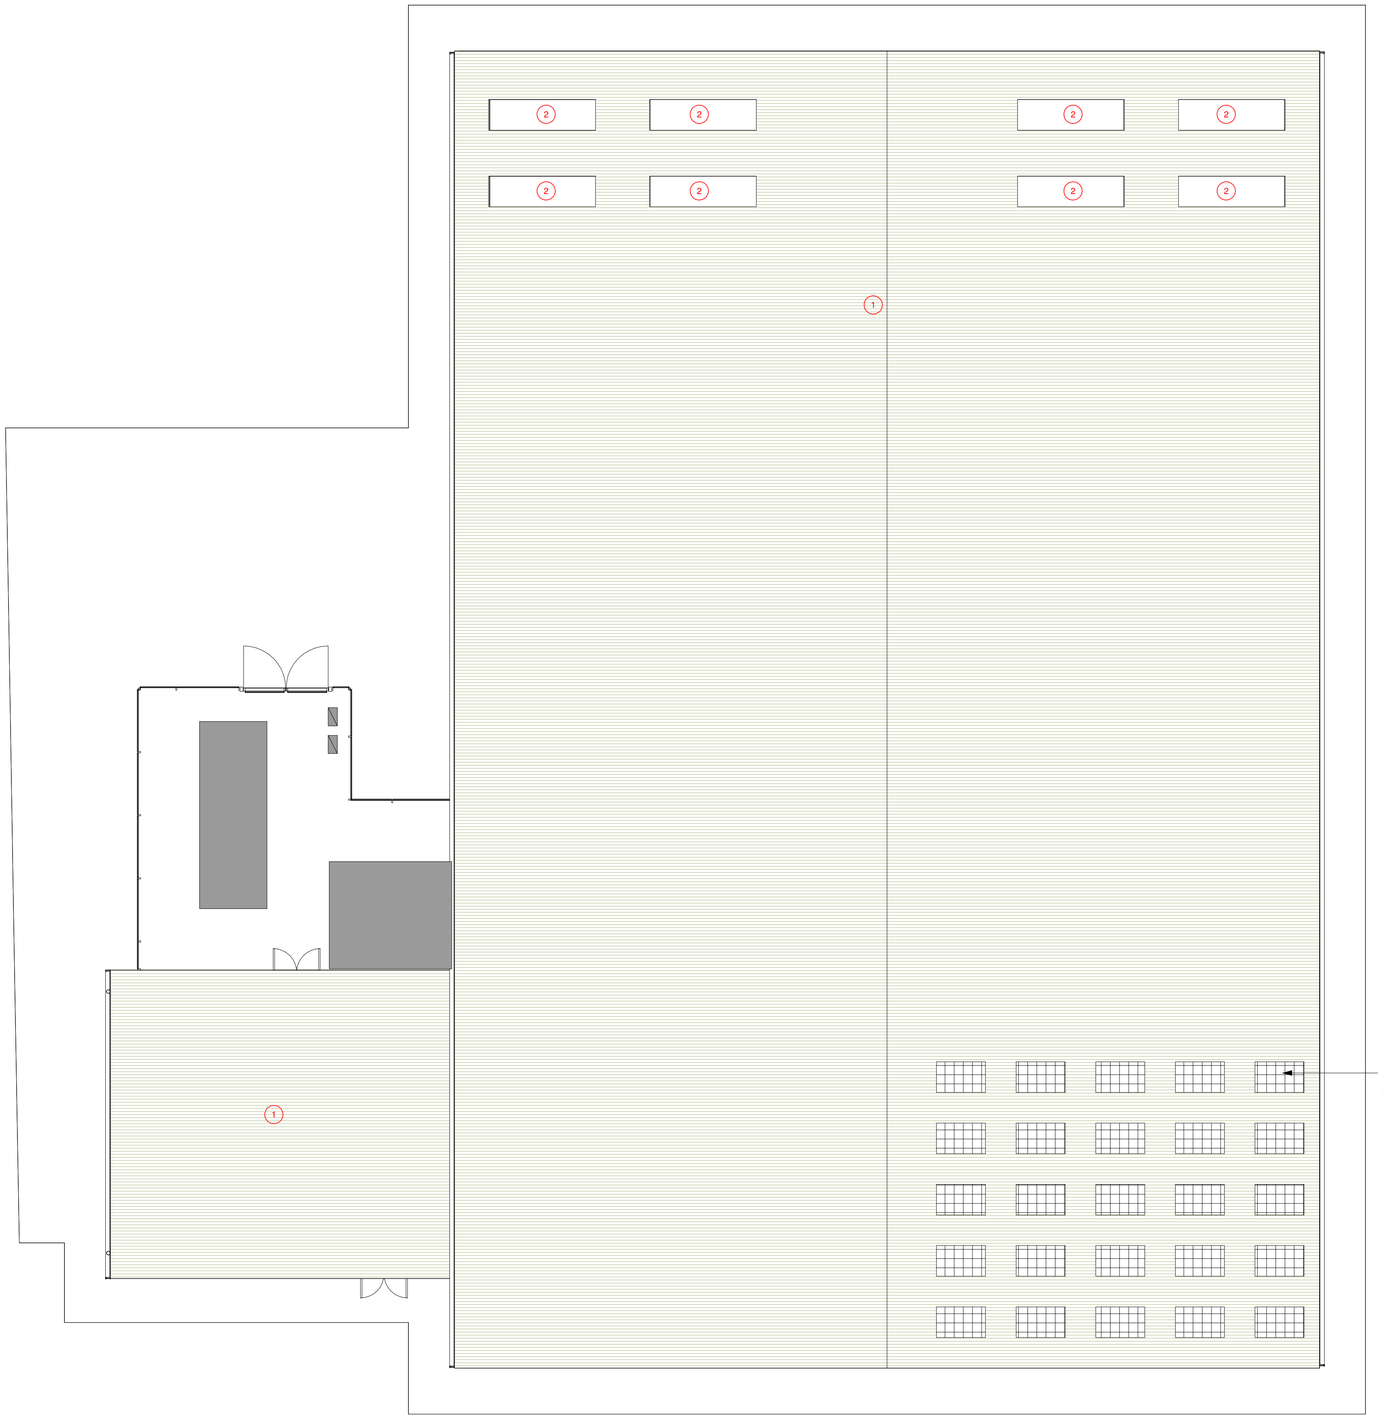

Indicative location of 25no. PV panels to Mechanical & Electrical engineer's specification

North

0 1 2 3 4 5 10

GRAPHIC SCALE: 1:100

UK OFFICIAL

© Crown Copyright 2020

REV	DATE	REVISION NOTES	BY / CHKD
P3	14/11/23	Issued for Planning	KS/TA
P2	01/03/22	Issued for Planning	TA/RD
P1	25/11/21	First Issue	TA/RD

THE BUSH CONSULTANCY

5.20 PAINTWORKS
BATH ROAD | BRISTOL | BS4 3EH

TEL +44 (0)117 316 0570

info@thebushconsultancy.com
www.thebushconsultancy.com

CLIENT

LANDMARC

Defence Infrastructure Organisation

PROJECT TITLE

TBC PROJECT No.

ROLLESTONE
URBAN FIGHTING SKILLS HOUSE
(UFSH)

DRAWING TITLE

PROPOSED ROOF PLAN

DRAWING STATUS	RIBA STAGE	BIM STATUS
PLANNING ISSUE	STAGE 3	S0

DRAWN	CHECKED	DATE	SCALE
KS	TA	01/03/22	1 : 100 @ A1

DRAWING No	REVISION
3696 - TBC - RL - ZZ - DR - A - 0012	P3