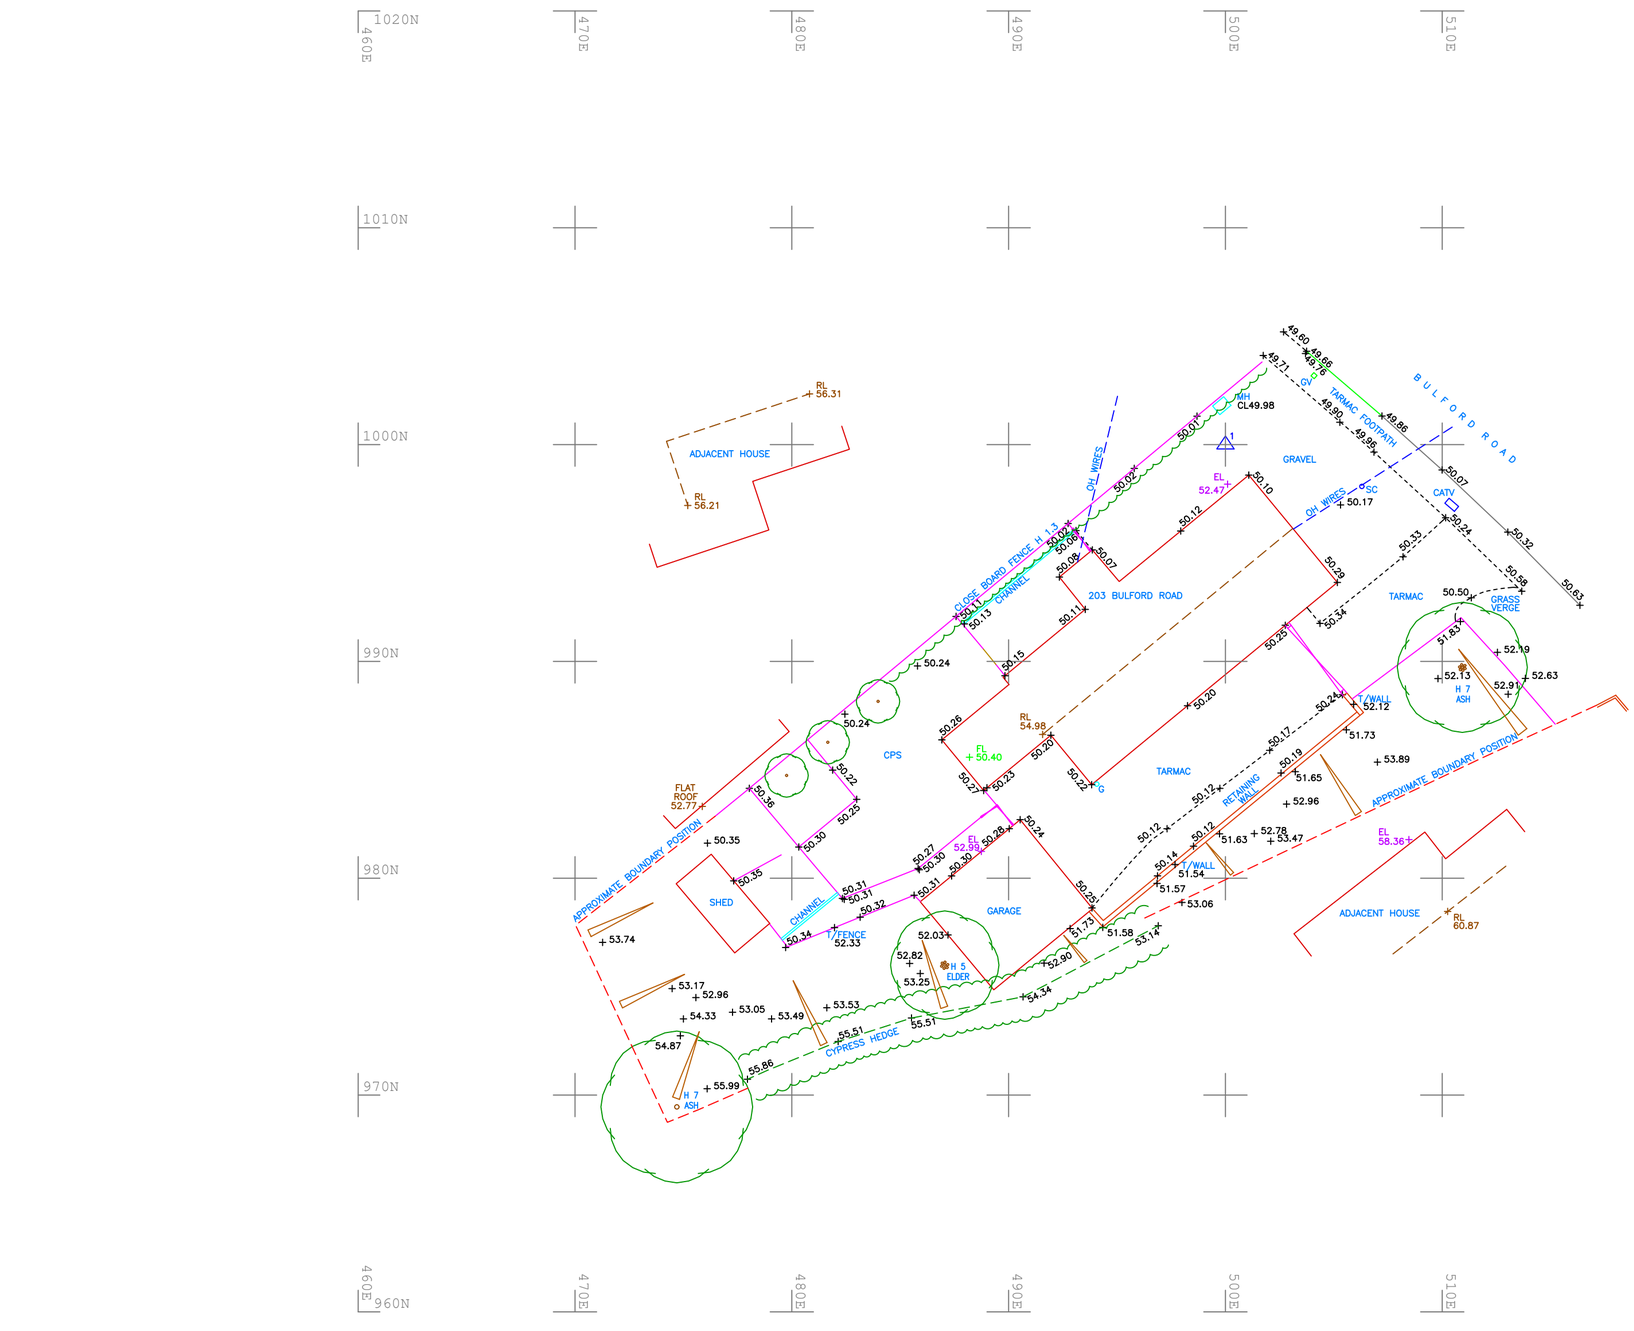

N

INDICATIVE

Notes :

ON DETAIL SURVEY

AB	AIR BRICK	K	KERB
AC	AIR CONDITIONING UNIT	KD	STORM DRAIN
ACU	AIR COMPRESSOR	LP	LAMP POST
AL	AIR LINE	LT	LIGHT
ASP	ARTIFICAL STONE PAVING	MH	MAN HOLE
AT	AIR TOWER	MLP	MILE POST
BB	BELISHA BEACON	MT	MONUMENT
BDY	BOUNDARY	MPT	MOORING POST
BH	BORE HOLE	NB	NOTICE BOARD
RL	RED LEVEL	OH	OVER HEAD
BOL	BOLLARD	OSF	OFFSET FILL
BS	Bus STOP	OST	OIL STORAGE TANK
BT	BRITISH TELECOM	PB	POST BOX
CAB	CABINET	PE	PATH EDGING
CBK	COAL BUNKER	PL	PAVEMENT LIGHT
C. BOX	CONTROL BOX	PP	PETROL PUMP
CG	CONTENTS GAUGES	PS	PILE SIGN
CI	CAST IRON	RE	RODDING EYE
CL	COVER LEVEL	RL	RIDGE LEVEL
CPS	CONCRETE PAVING SLABS	RS	ROAD SIGN
CT	CABLE TELEVISION	SC	STOP COCK
D	DEPTH(DEEP)	SNP	STREET NAME PLATE
EL	EAVE LEVEL	SS	STABLE STONE
EP	ELECTRIC POLE	TCB	TELEPHONE CALL BOX
ER	EARTH ROD	TH	TRIAL HOLE
FB	FLOWER BED	TL	TOP LEVEL
FH	FIRE HYDRANT	TP	TELEGRAPH POLE
FL	FLOOR LEVEL	TRL	TRAFFIC LIGHT
FP	FLAG POLE	TS	TREE STUMP
FT	FRUIT TREE	TT	TOP OF TANK
G	GULLY	TW	TOP OF WALL
GG	GAS GOVERNER	TF	TOP OF FENCE
GV	GAS VALVE	UTL	UNABLE TO LIFT
HT	HEIGHT	UTT	UNABLE TO TRACE
IC	INSPECTION COVER	VP	VENT PIPE
IL	INVERT LEVEL	WL	WATER LEVEL
ILL	ILLUMINATED	WP	WOOD POST
IP	INSPECTION PLATE		

Rev:	Comments	By	Chkd	Date

RJM SURVEYS

Land & Building Surveyors

53 Blounts Court, Potterne, Devizes,
Wiltshire, SN10 5QD

rjmsurveys@icloud.com
www.rjmsurveys.com

Project Title:
203 Bulford Road, Durrington, Salisbury, SP4 8HB

CAD Drawing Name:
23552_1_Topo.dwg

Drawing Title :
Topographical Survey

Client:
James Bawden

Date
July 2023

Scale
A2 @ 1:200

Drawn by:	Checked by:	Project Code:	Revision:
RC	RC	23552	---

Grid Orientation:	Site Level Datum
Local	Local. STN 1 - 50.000m

All dimensions are to be checked on site where applicable.This drawing must not be scaled, and only written dimensions should be respected.

Tree species and sizes on this drawing are not guaranteed, and if critical should be verified by an arboriculturist. Tree spreads are average about the bole, and heights are approximate at the time of the survey.