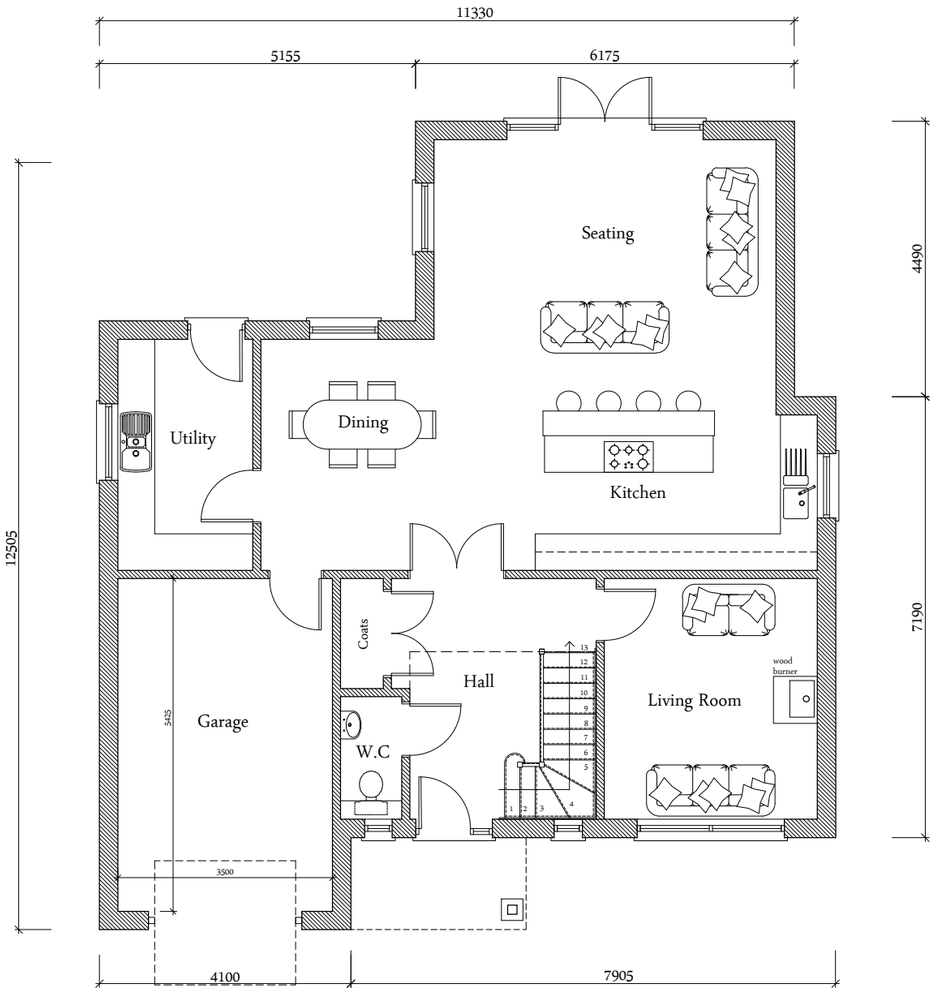

Ground Floor Plan

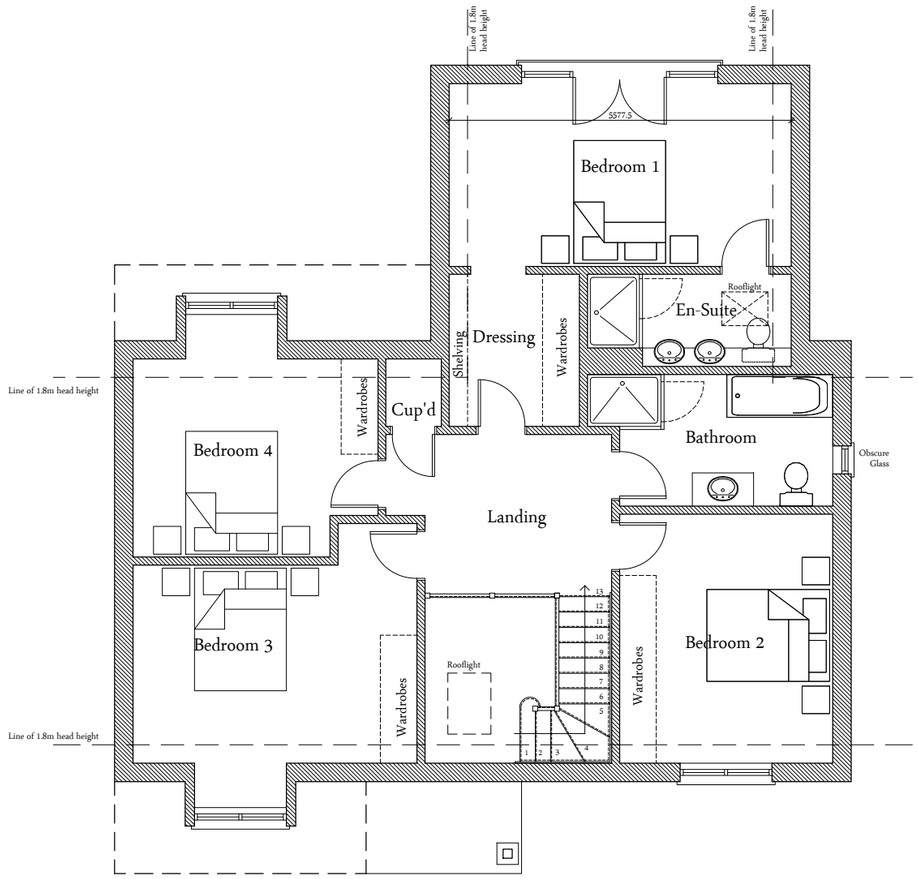

First Floor Plan

Schedule of Materials	
Walls	Brickwork, Terca Renaissance Cedral Cladding, where indicated, in Pearl Gray
Doors & Windows	Anthracite Gray UPVC double glazed units
Roof	Natural Slates
R.W Goods	Black UPVC half round guttering & downpipes



South Elevation

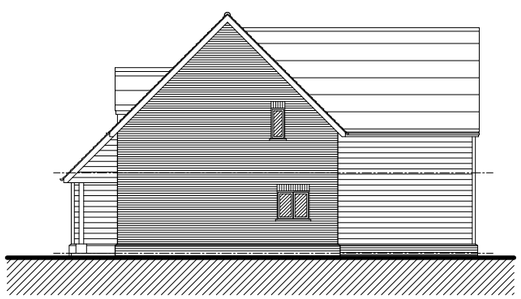

East Elevation



North Elevation

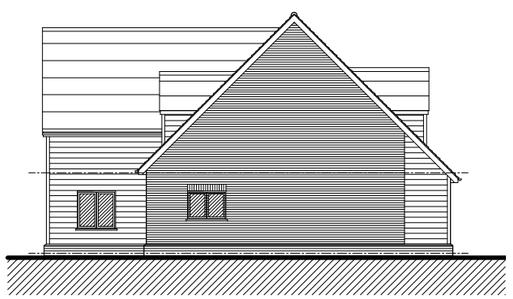

West Elevation

NOTES:

1. This drawing is copyright of Larkham Design Ltd and must not be used without their permission.
2. This drawing has been produced to support a planning application and should not be used for any other purpose

N

Metres
0 1 2 3 4 5

Scale Bar (1:100 at A3)

Rev	Amendment	Date
p1	Preliminary Issue for comment	13.11.23

LARKHAM DESIGN LTD
ARCHITECTURAL SERVICES
Field View Barn, Longhedge, Salisbury, Wilts. SP4 6RS
Tel: 01722 322193 info@larkhamdesign.co.uk
www.larkhamdesign.co.uk

Client & Project Address:

Mr G Mundy

Land off Kiln Close,
Whaddon, Alderbury,
Salisbury, Wilts.
SP5 3HE

Project Description:

Proposed 4no. Dwellings

Drawing Title:

PLOT 4
Proposed Plans & Elevations

Scale: 1:100 & 1:200 at A3

Drawing Ref: 0817/PL/106

Rev: p1