8 MINUTE ENERGY LTD
5 Dane Close,
Bradford on Avon,
BA15 2NA
+44 (0)7922 587 944
jmbensted@gmail.com

Information to be confirmed on site. Make sure this drawing is the latest version available. Whilst every effort is drawing shall not be used as a contract document unless retrospectively validated by a hardcopy and issue sheet. All elements of the works shall be designed and constructed in accordance with and within the contents of British Standards, Codes of Practice, all current Building Regulations and other Statutory Regulations and Acts unless otherwise stated.

PROJECT INFO	
CLIENT:	Jonelle Daniels & David Lindop
ADDRESS:	1 Staples Hill, Freshford, BA2 7WL
PROJECT:	028-STAPLES-BA2
TITLE:	Location Plan for ID
SCALE:	1:1250@A4 — Drawing No.: 100.01

TECHNICAL INFO		
Panel manufacture:	TRINA	
Model:	VERTEX 505	
Panel dimensions:	2187x1102x35mm	
No. Panels: 51	Tilt: 15°	Azimuth: SW/S
Total Power (kWp):	25.755	

Notes:

1. Dimensions are in mm and are indicative only.
2. Based on OS.

REVISIONS				
REV.	REV. INFO	DATE	DRAWER	CHECKER
A	Preliminary Design		JMB	JMB

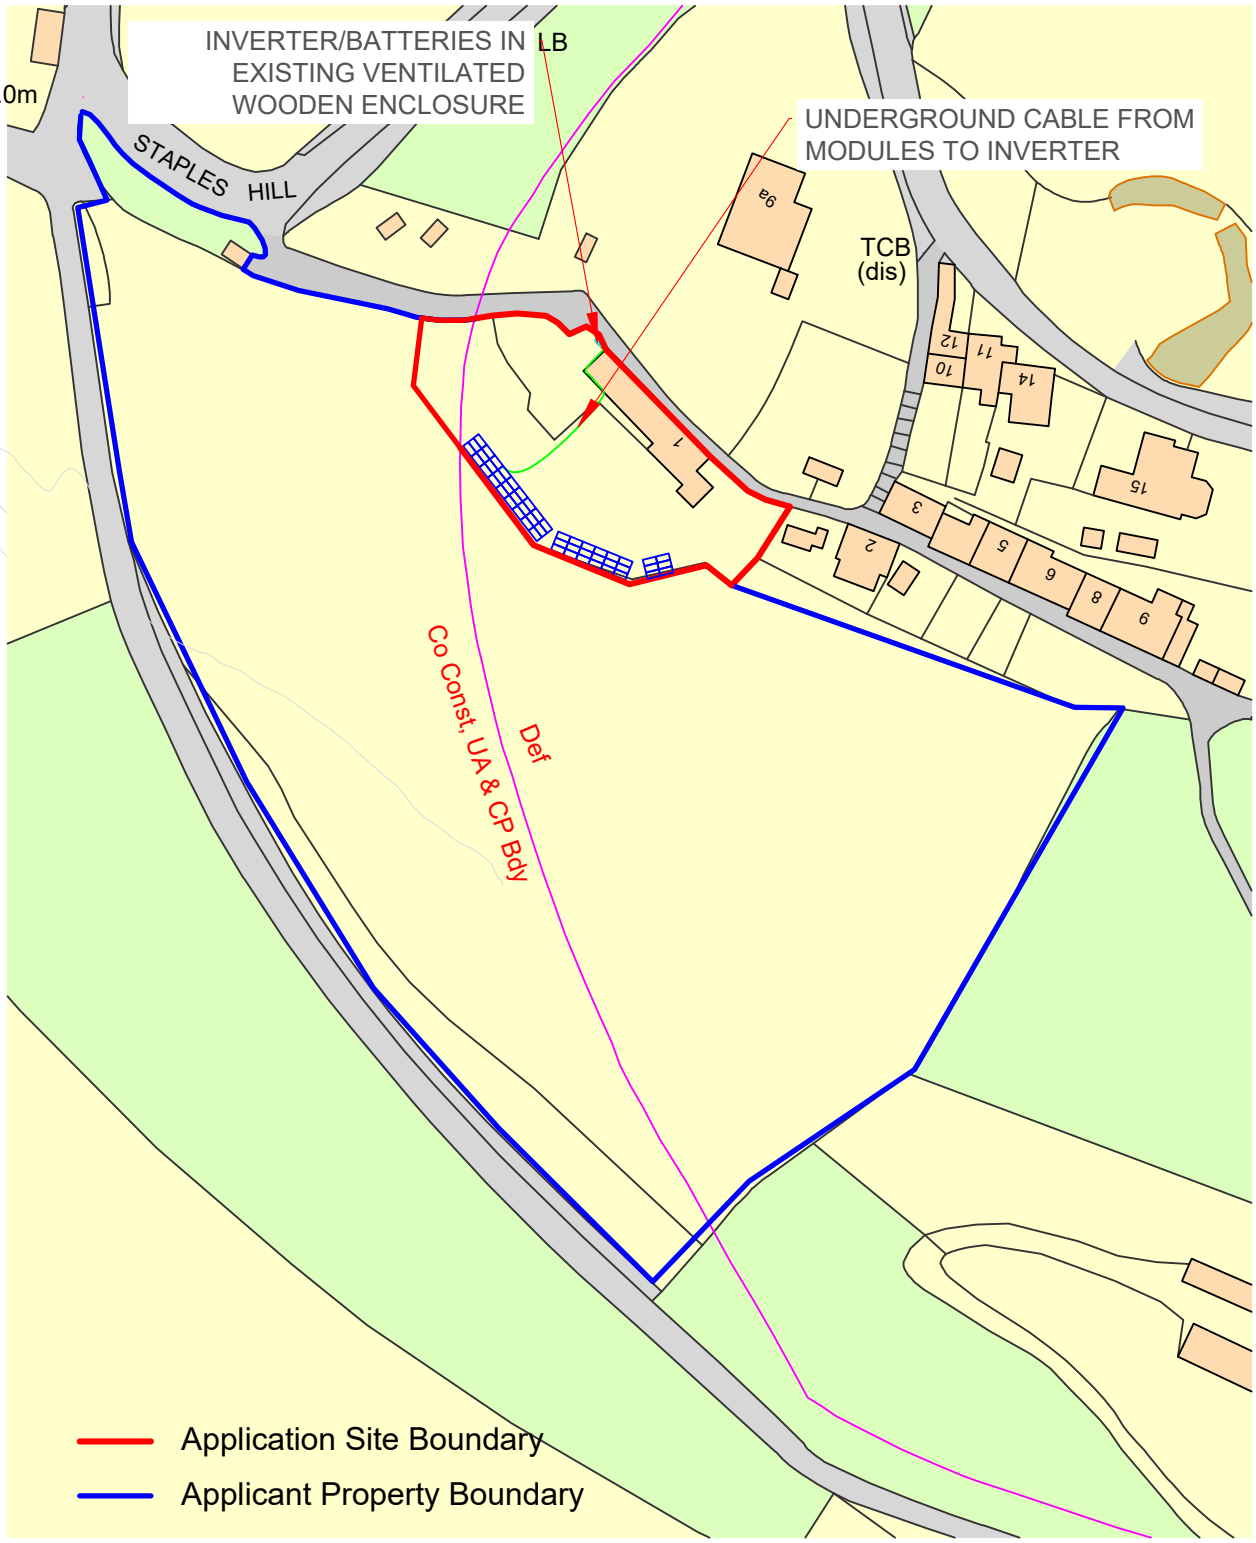

Ordnance Survey, (c) Crown Copyright 2023. All rights reserved. Licence number 100022432

