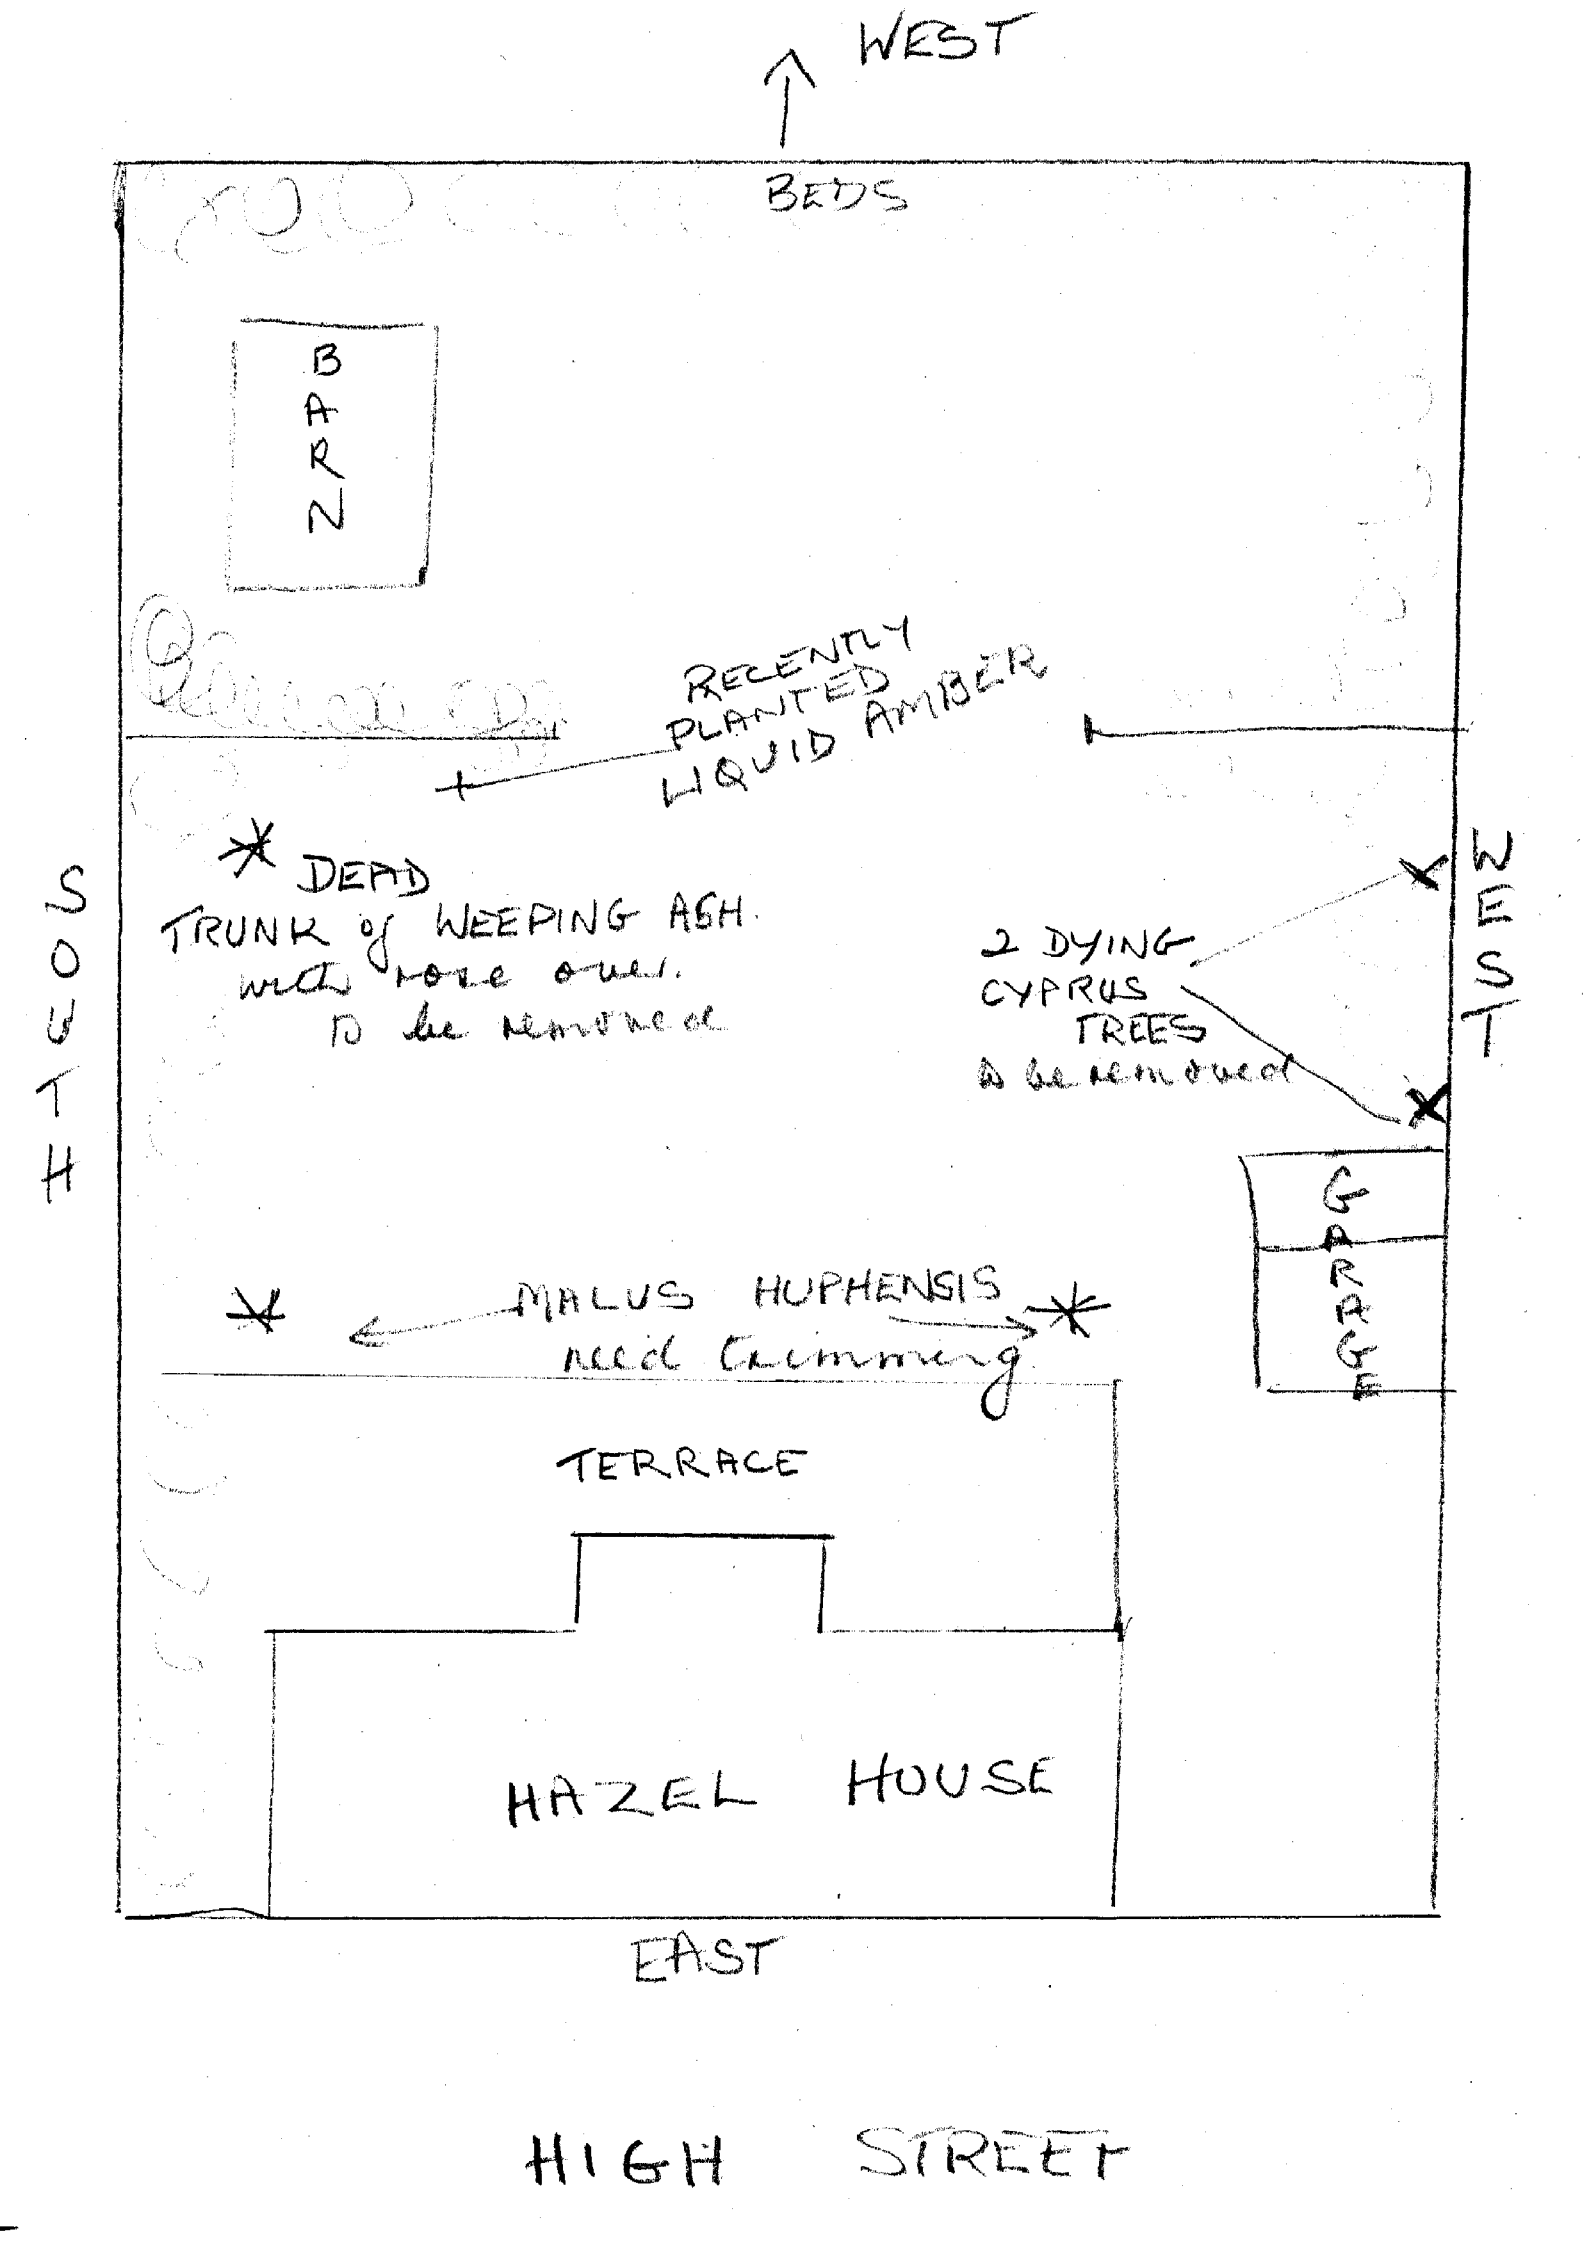
WEST
BEDS
BARN
RECENTLY PLANTED LIQUID AMBER
DEAD TRUNK of WEEPING ASH with rose over. To be removed
2 DYING CYPRUS TREES to be removed
SOUTH
WEST
GARAGE
MALUS HUPHENSIS need trimming
TERRACE
HAZEL HOUSE
EAST
HIGH STREET