Broadmead Farm - West Knoyle



FIRST FLOOR PLAN 1:50 SCALE

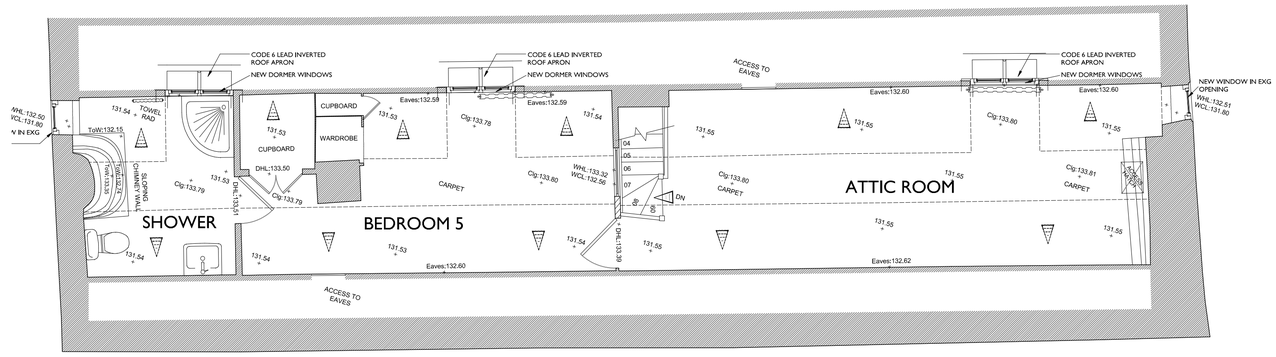

SECOND FLOOR PLAN 1:50 SCALE

Notes:

AI

PLANNING APPLICATION

0 1 2

METRES AT 1:50 SCALE

THIS DRAWING IS THE COPYRIGHT OF FAVONIUS ARCHITECTS IT MAY NOT BE COPIED ALTERED OR REPRODUCED IN ANY WAY WITHOUT THEIR WRITTEN AUTHORITY. DIMENSIONS MUST BE CHECKED ON SITE AND NOT SCALED FROM THIS DRAWING.

BROADMEAD FARM
WEST KNOYLE
ALTERATIONS AND EXTENSION

PROPOSED FIRST FLOOR AND SECOND FLOOR PLANS

DWG No: 1134-20-04

DATE NOV 23 | SCALE: 1:50

FAVONIUS ARCHITECTS
Tel: 01722 412 391 www.favonius.co.uk
Wyndham House, 65 The Close, Salisbury,Wiltshire SP1 2EN