Broadmead Farm - West Knoyle

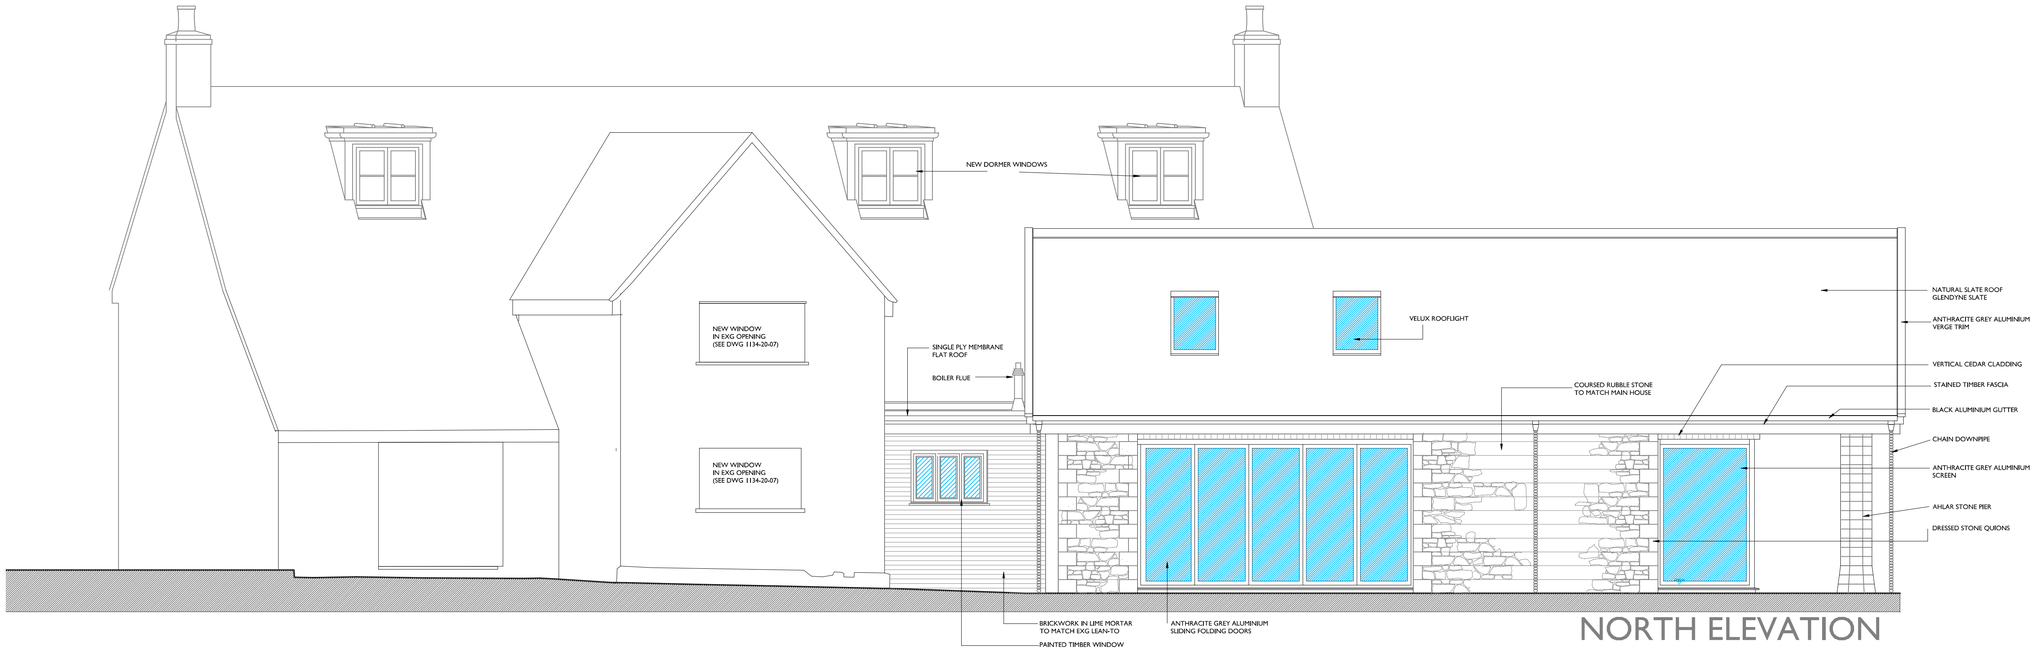

NORTH ELEVATION

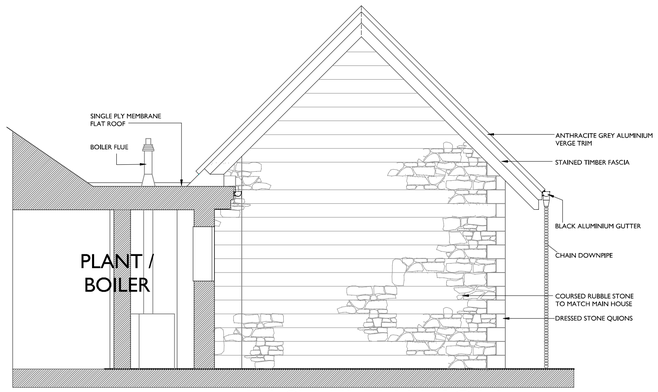

EAST ELEVATION

PLANT ROOM EXTENSION
BRICK WALL

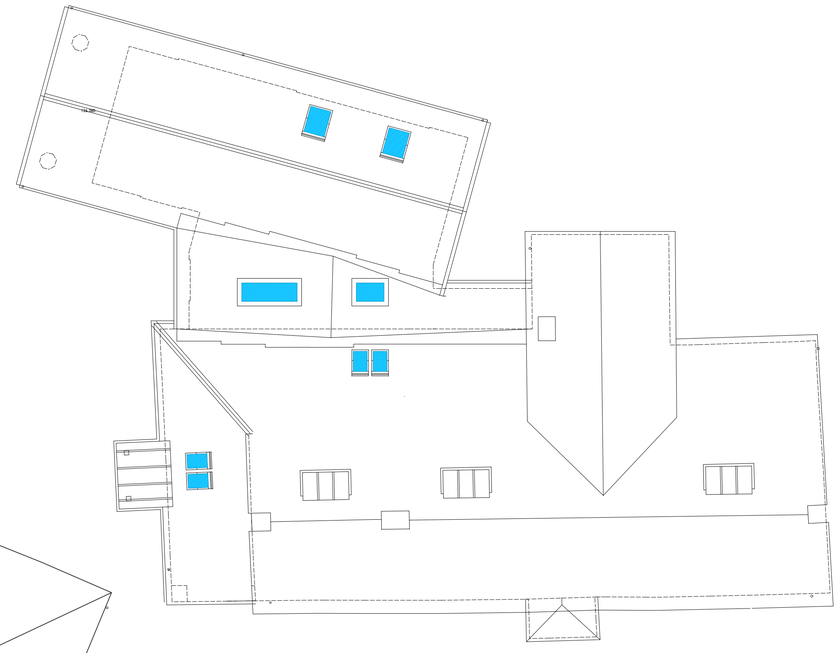

ROOF PLAN 1:100 SCALE

Notes:

A1

0 0.5 1 1.5 2 2.5

METRES AT 1:50 SCALE

0 1 2 3 4 5

METRES AT 1:100 SCALE

THIS DRAWING IS THE COPYRIGHT OF FAVONIUS ARCHITECTS IT MAY NOT BE COPIED ALTERED OR REPRODUCED IN ANY WAY WITHOUT THEIR WRITTEN AUTHORITY. DIMENSIONS MUST BE CHECKED ON SITE AND NOT SCALED FROM THIS DRAWING.

BROADMEAD FARM
WEST KNOYLE
ALTERATIONS AND EXTENSION

ELEVATIONS
ROOF PLAN

DWG No: 1134-20-05

DATE NOV 23 | SCALE: 1:100/50

FAVONIUS ARCHITECTS
Tel: 01722 412 391
www.favonius.co.uk
Wyndham House, 65 The Close, Salisbury, Wiltshire SP1 2EN

PLANNING APPLICATION