Broadmead Farm - West Knoyle

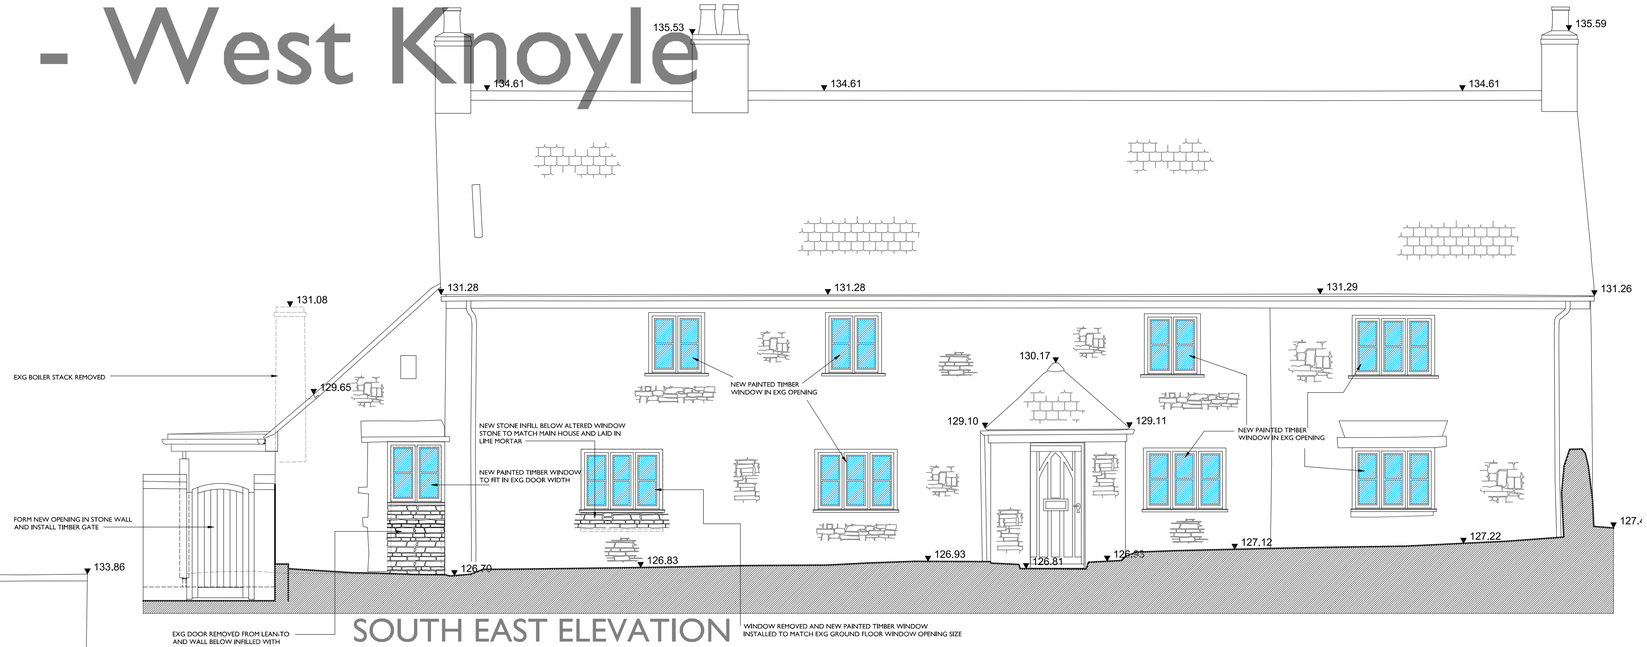

SOUTH EAST ELEVATION

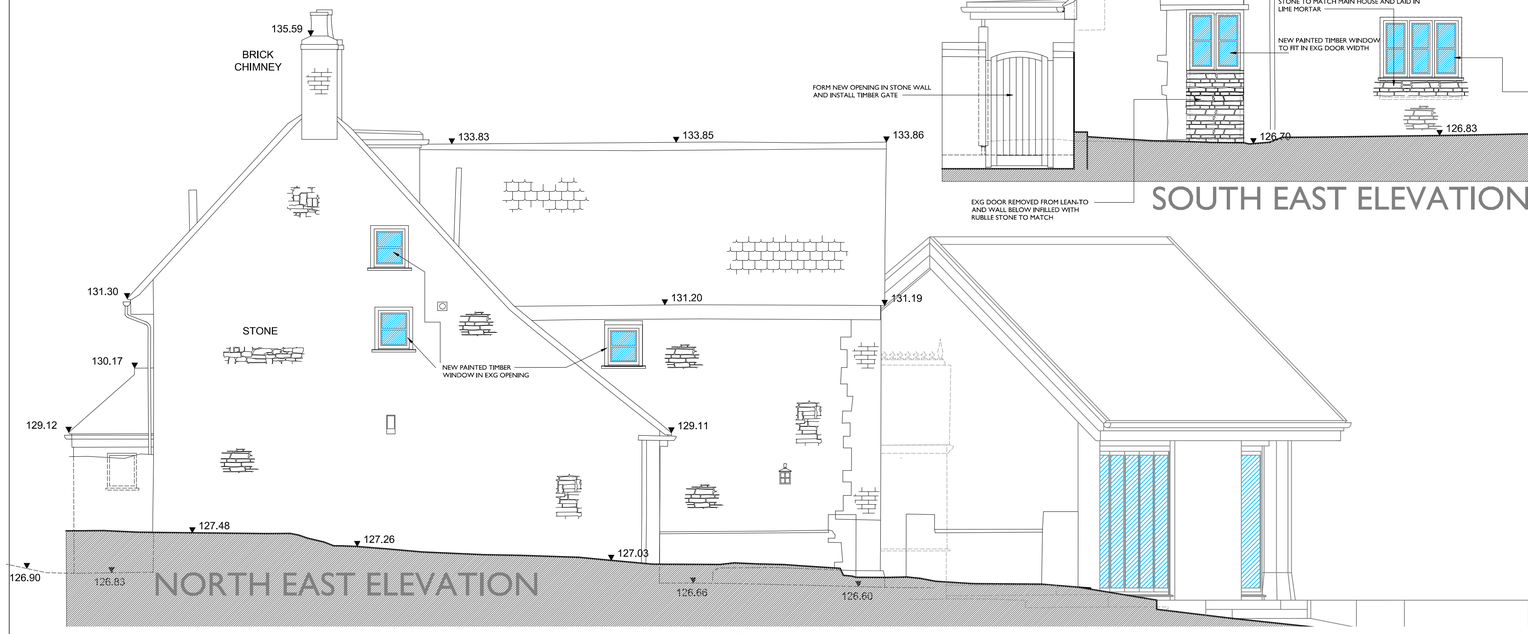

NORTH EAST ELEVATION

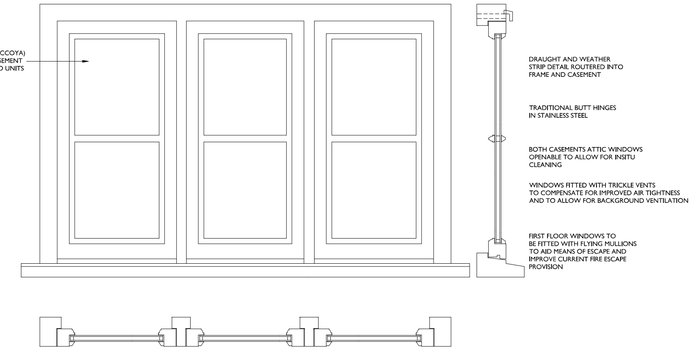

TYPICAL WINDOW DETAIL 1:10

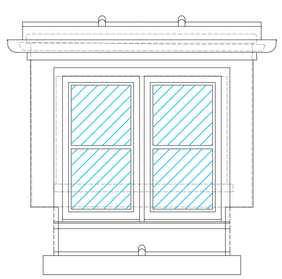

DORMER DETAIL 1:10

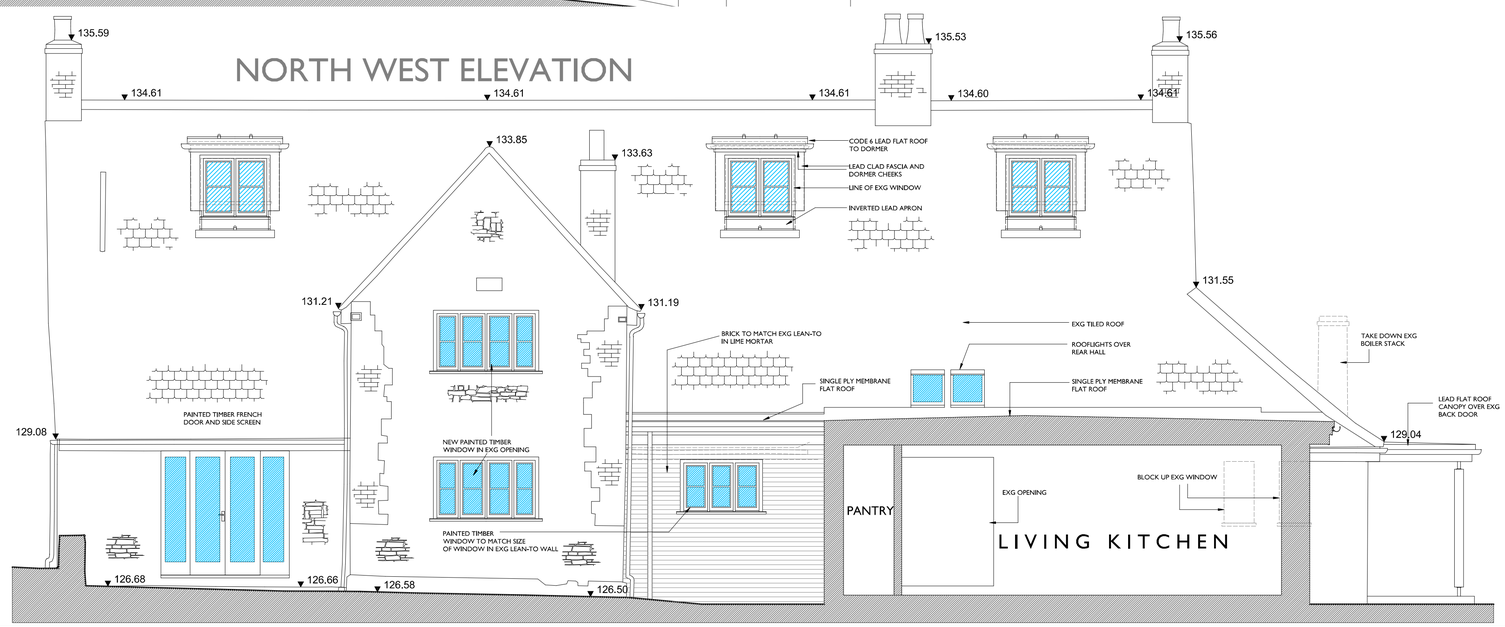

NORTH WEST ELEVATION

Notes:

A1

PLANNING APPLICATION

0 0.5 1 1.5 2 2.5

METRES AT 1:50 SCALE

THIS DRAWING IS THE COPYRIGHT OF FAVONIUS ARCHITECTS IT MAY NOT BE COPIED IN ITEMS OR REPRODUCED IN ANY WAY WITHOUT THEIR WRITTEN AUTHORITY. DIMENSIONS MUST BE CHECKED ON SITE AND NOT SCALED FROM THIS DRAWING.

BROADMEAD FARM
WEST KNOYLE
ALTERATIONS AND EXTENSION

ELEVATIONS
DORMER ELEVATION
WINDOW DETAILS

DWG No: 1134-20-07

DATE NOV 23 | SCALE: 1:50/20/10

FAVONIUS ARCHITECTS
Tel: 01722 412 391
www.favonius.co.uk
Wyndham House, 65 The Close, Salisbury, Wiltshire SP1 2EN