23-37 PL05
Status: FOR PLANNING PURPOSES

© HALZAC DESIGN LTD 2023.



PL Location Plan..

1 : 1250

5 0 5 10 15 20 25 30
SCALE 1:1250

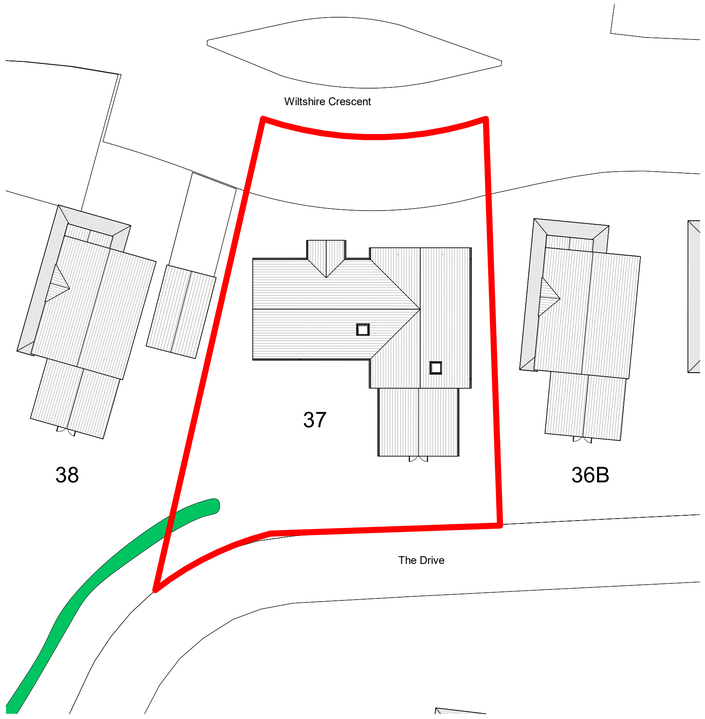

PL Site Plan As Existing

1 : 250

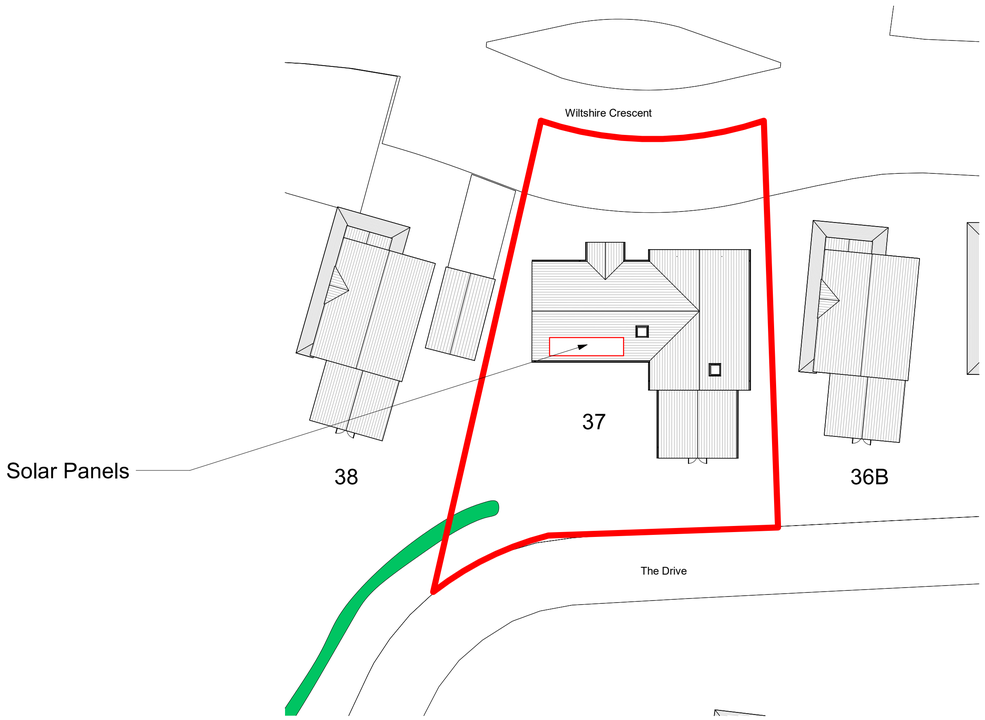

PL Site Plan As Proposed.

1 : 250

0 1 2 3 4 5 6 7 8
SCALE 1:250

North

DRAWING NUMBER PREFIXED WITH
EX = EXISTING DRAWING, NOT TO BE SCALED EXCEPT FOR PLANNING PURPOSES, BASED ON INFORMATION PROVIDED BY: Brunel Surveys
SK = SKETCH DRAWING, INFORMAL DRAWING, NOT FOR OFFICIAL USE, NOT TO BE USED FOR PLANNING PURPOSES, NOT TO BE SCALED.
PL = DRAWING TO ACCOMPANY A PLANNING APPLICATION, CAN BE SCALED FOR PLANNING PURPOSES ONLY, NOT FOR CONSTRUCTION(NFT).
BR = DRAWING FOR A BUILDING REGULATION APPLICATION AND APPROVAL ONLY, USE GIVEN DIMESNSION ONLY, NOT TO BE SCALED, NFT.
WD = WORKING DRAWING, INCLUDES ADDITIONAL DETAIL OVER AND ABOVE BR DESIGNATION, USE GIVEN DIMENSION ONLY, NOT TO BE SCALED.

Status:
FOR PLANNING PURPOSES

PROJECT TITLE:
Solar Panels to 37 Wiltshire Crescent, Wiltshire Leisure Village, Royal Wootton Bassett for Wiltshire Leisure Ltd

DRAWING:
Site and Location Plan

SCALE @ A1: As indicated
DATE: Nov'23
DRAWN BY: CR

LATEST REVISION:

HALZAC DESIGN LTD
ARCHITECTURAL DESIGN SERVICE
1 Whitgift Ct, Grange Park, Swindon. SN5 6HQ
halzacdesign@icloud.com halzacdesign.co.uk
01793 951631 07801070166

JOB No: 23-37
DRAWING NUMBER: PL05
REV:

PDF PRINTED: 11/12/2023 14:10:15