© HALZAC DESIGN LTD 2022.

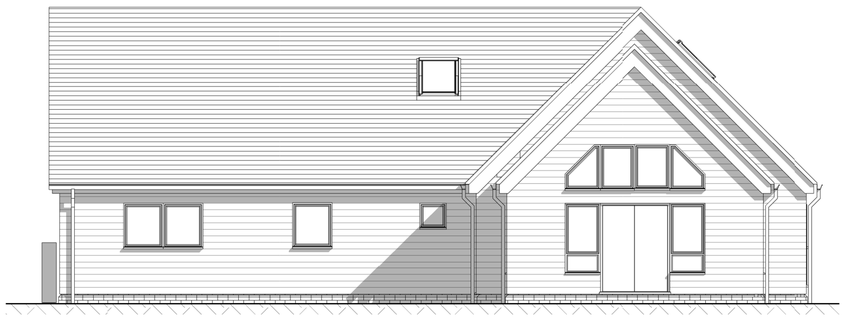

PL South Elevation. - As Existing.
1 : 100

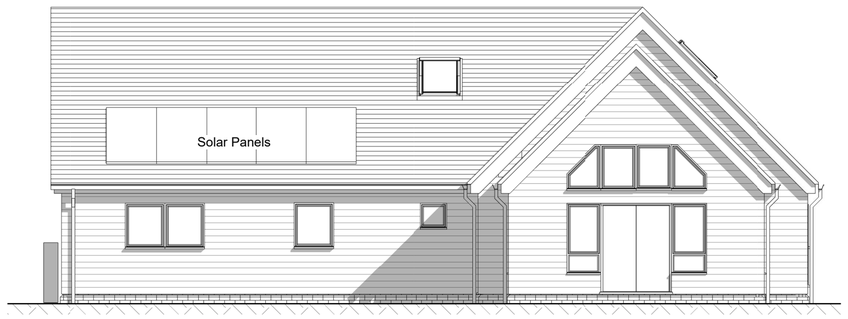

PL South Elevation. - As Proposed
1 : 100



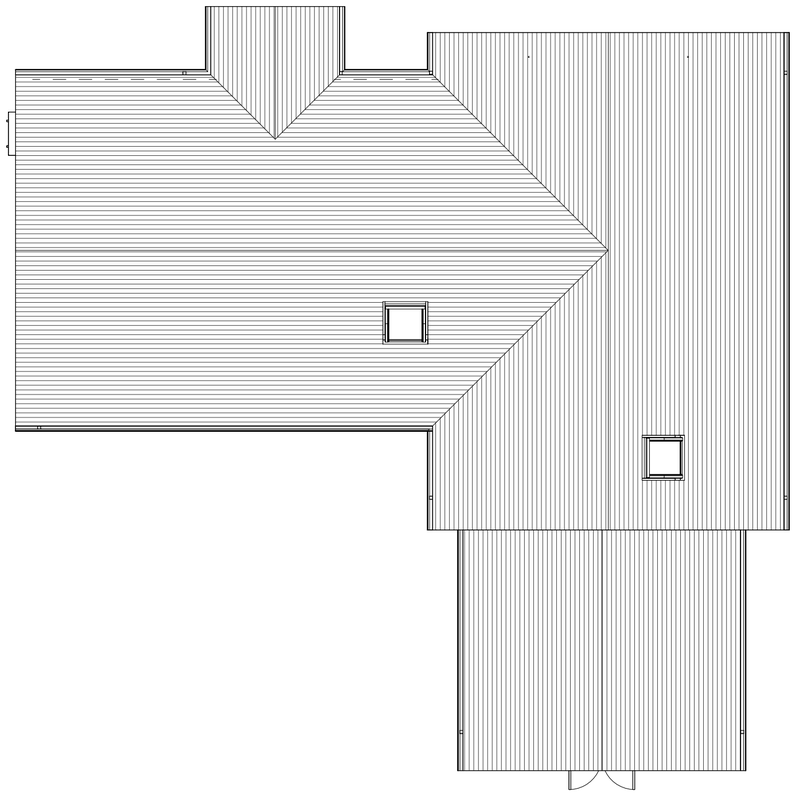

PL Roof Plan - As Existing.
1 : 100

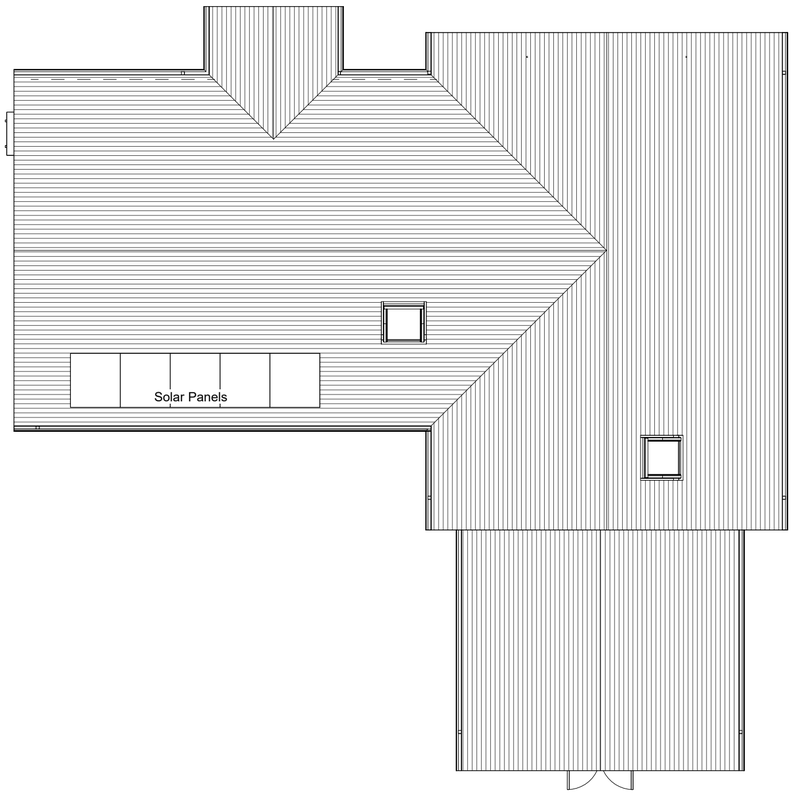

PL Roof Plan - As Proposed
1 : 100



Scale 1:100
@A3

1 .5 0 1 2 3 4 5 6 7

DRAWING NUMBER PREFIXED WITH
EX = EXISTING DRAWING, NOT TO BE SCALED EXCEPT FOR PLANNING PURPOSES, BASED ON INFORMATION PROVIDED BY:
Checker
SK = SKETCH DRAWING, INFORMAL DRAWING, NOT FOR OFFICIAL USE, NOT TO BE USED FOR PLANNING PURPOSES, NOT TO BE SCALED.
PL = DRAWING TO ACCOMPANY A PLANNING APPLICATION, CAN BE SCALED FOR PLANNING PURPOSES ONLY, NOT FOR CONSTRUCTION(NFT).
BR = DRAWING FOR A BUILDING REGULATION APPLICATION AND APPROVAL ONLY, USE GIVEN DIMESNSION ONLY, NOT TO BE SCALED, NFT.
WD = WORKING DRAWING, INCLUDES ADDITIONAL DETAIL OVER AND ABOVE BR DESIGNATION, USE GIVEN DIMENSION ONLY, NOT TO BE SCALED.

Status:
FOR PLANNING PURPOSES

PROJECT TITLE:
Solar Panels to 37 Wiltshire Crescent
Wiltshire Leisure Village, Royal Wootton Bassett for Wiltshire Leisure Ltd

DRAWING:
Roof Plans and Elevations

SCALE @ A2: 1 : 100
DATE: Nov'23
DRAWN BY: CR

HALZAC DESIGN LTD
ARCHITECTURAL DESIGN SERVICE
1 Whitgift Cl, Grange Park, Swindon, SN5 6HQ
halzacdesign@icloud.com halzacdesign.co.uk
01793 951631 07801070166

JOB NUMBER: 23-037
DRAWING NUMBER: PL10
REV:

LATEST REVISION:

PDF PRINTED: 30/11/2023 23:47:58