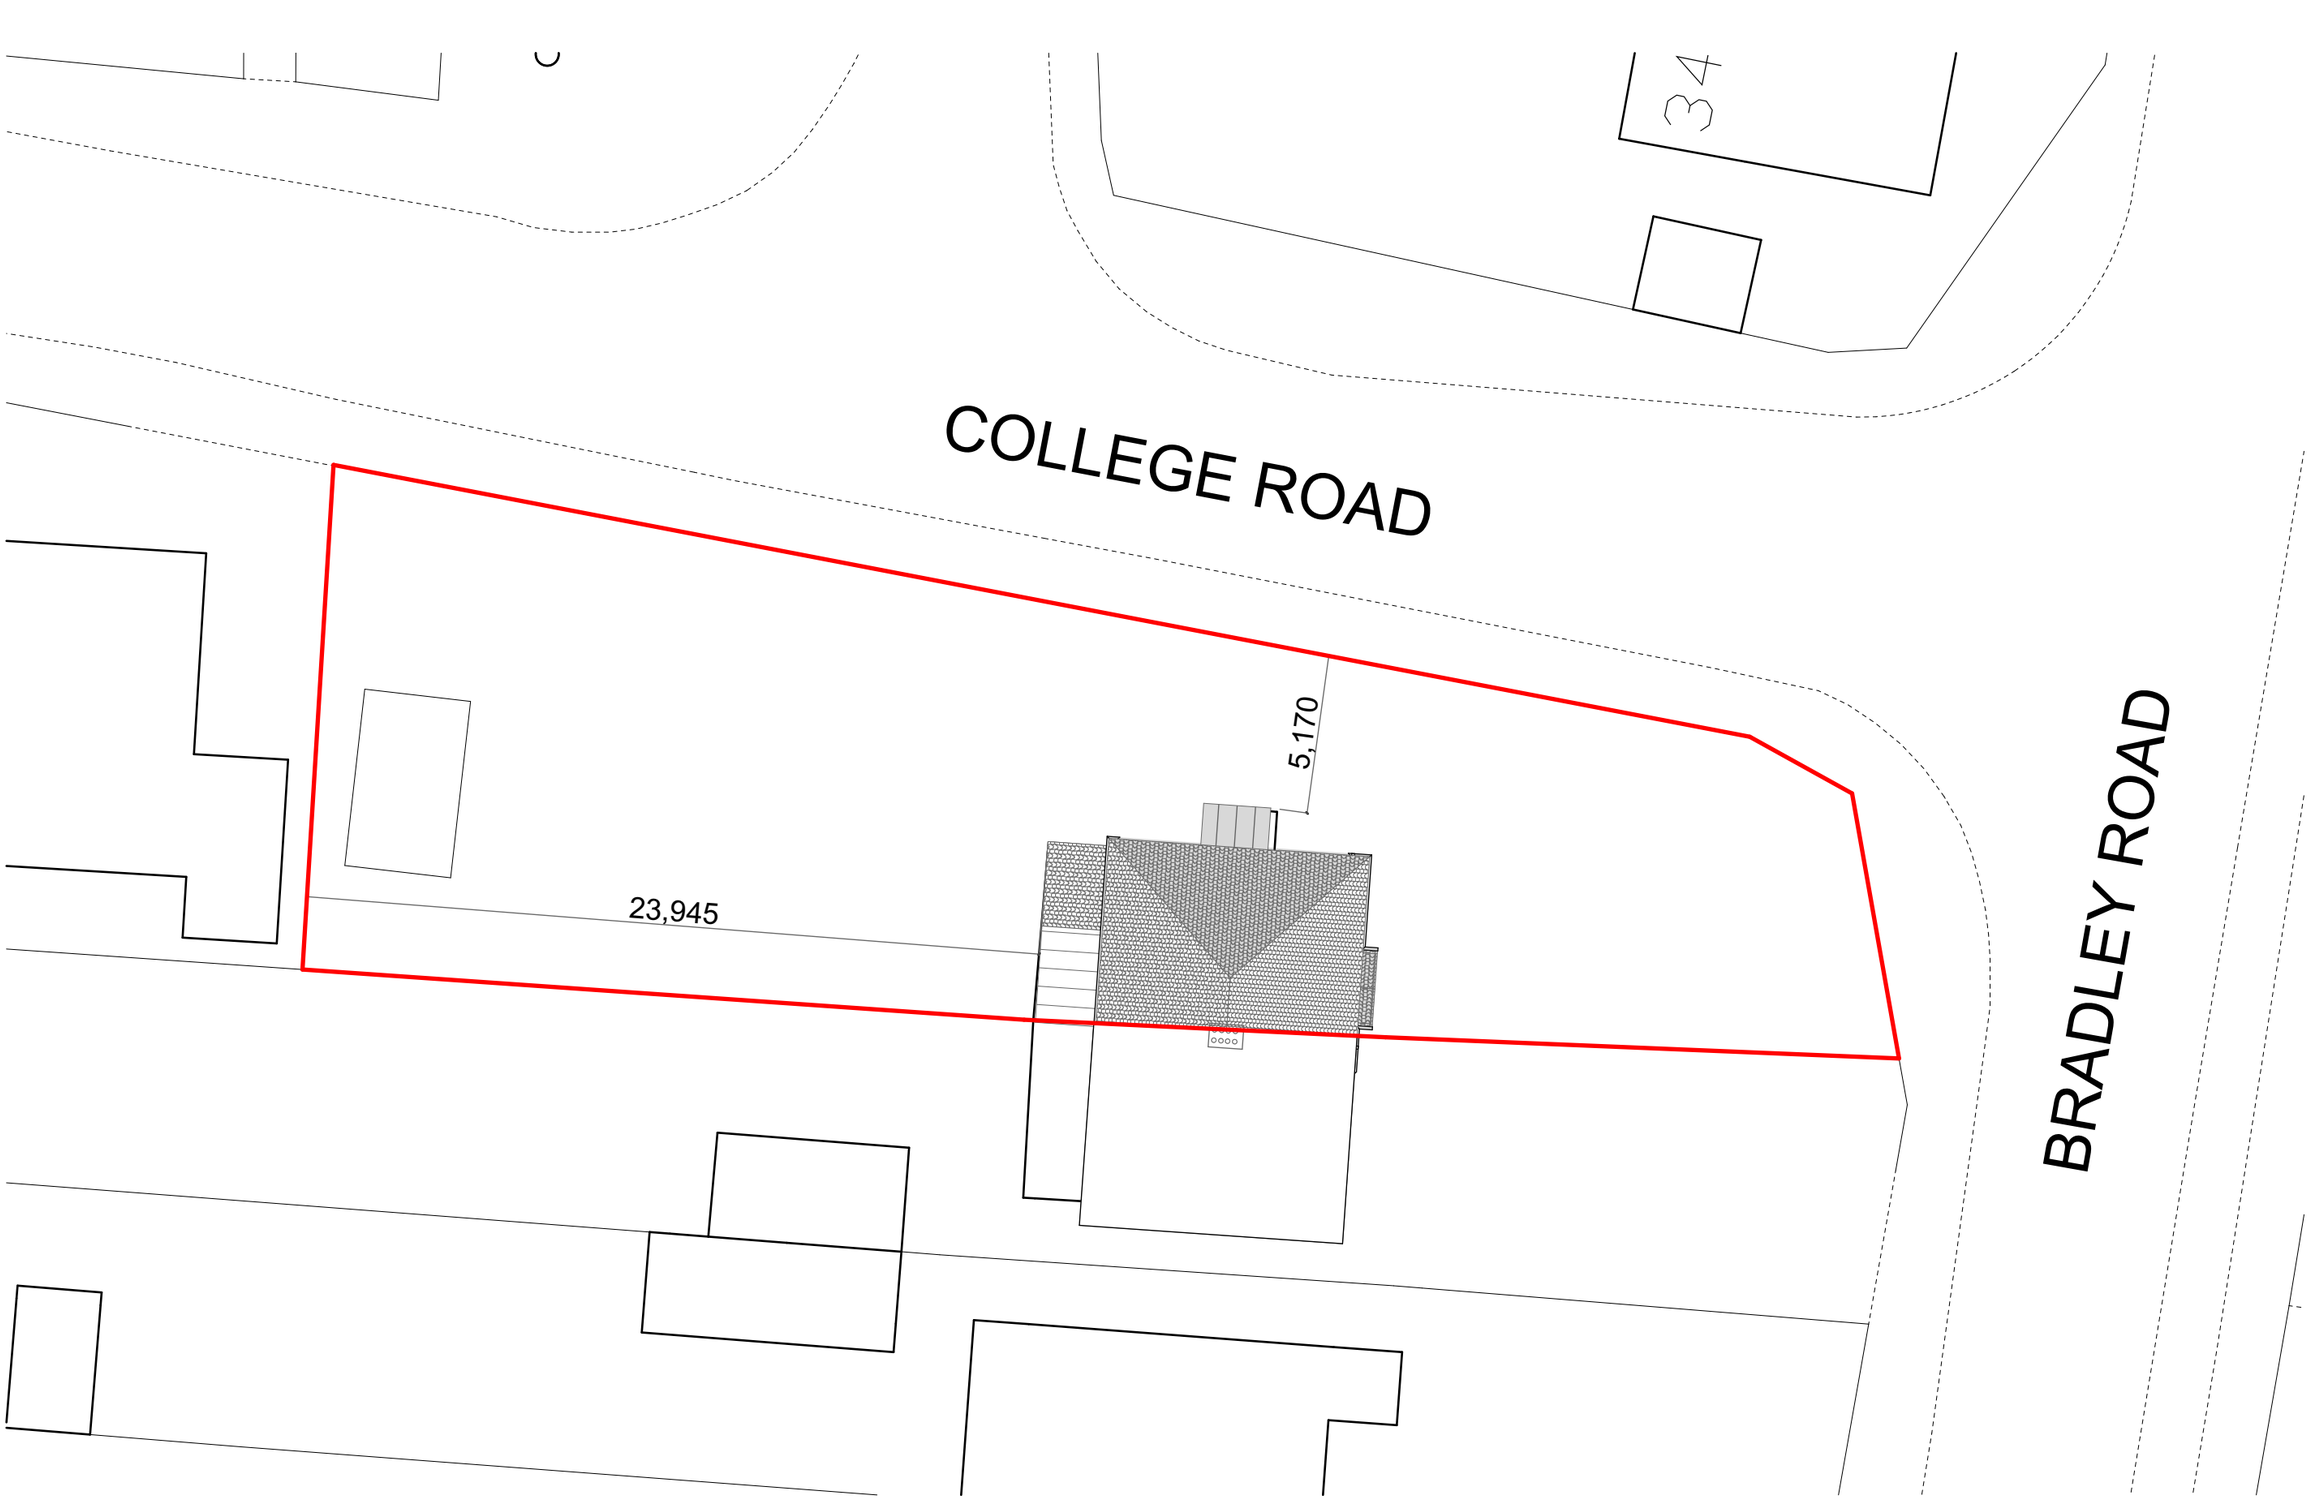


01 Existing Site Plan 1:200

PAAD ARCHITECTS LTD
16 Stony Street, Frome
Somerset, BA11 1BU
T: 01373 455500
E: office@pa-ad.co.uk
W: pa-ad.co.uk

N

0 1 2 3 4 5 6 7 8 9 10

NOTE: DO NOTE SCALE REFER TO FIGURED DIMENSIONS ONLY.
ANY DISCREPANCIES TO BE BROUGHT TO THE ATTENTION OF THE AUTHOR.
THIS DRWAING IS THE COPYRIGHT OF PAAD.

RevID	Issue Date	Layout Comment	Modified By Initials	Checked By Initials

36 Bradley Road
Remodel & Extension
Exisitng Site Plan
date 19/12/2023 scale 1:200@A3 drawn LT checked NK status EXISTING

2009
S.05
#
©