

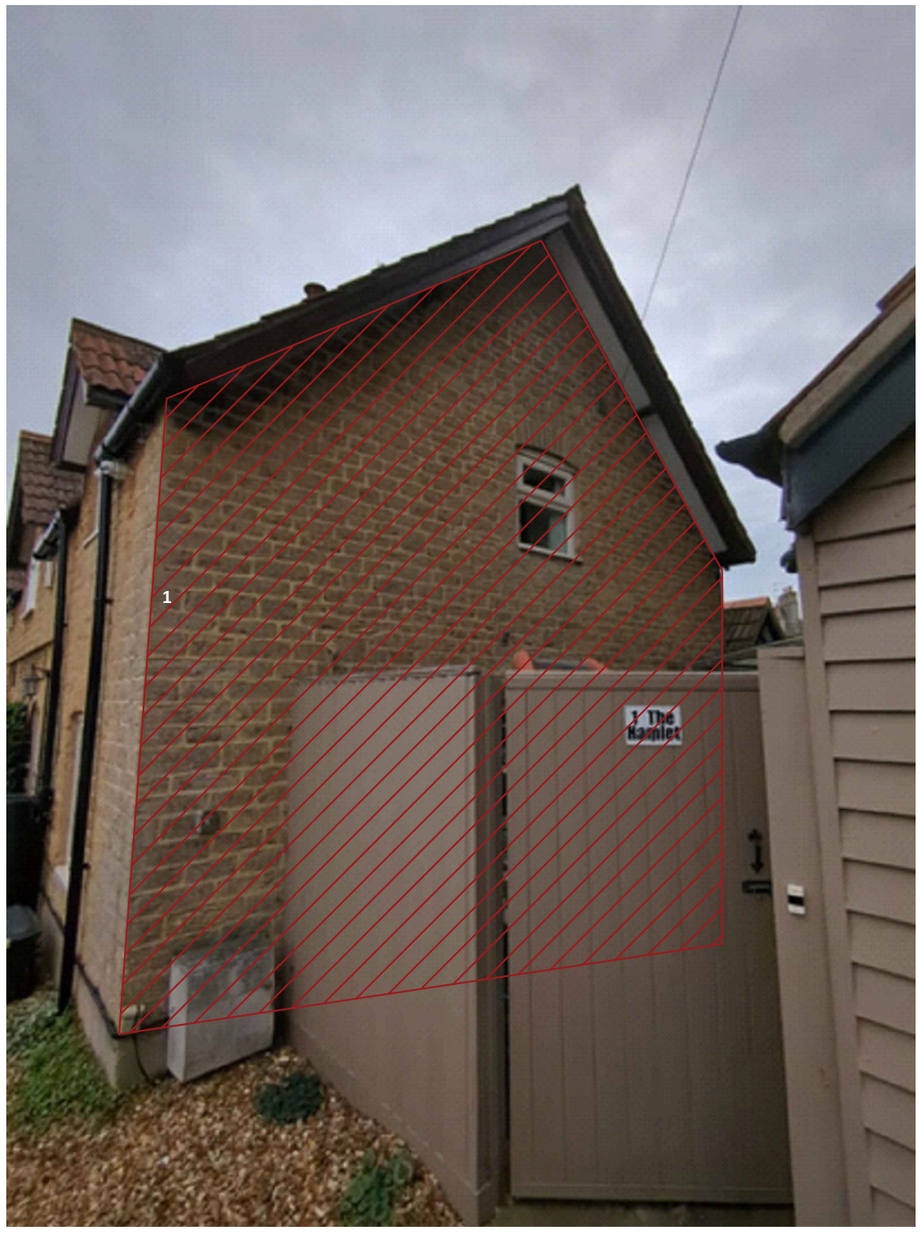

Note:

The red lines and hatching identifies the extent of the proposed re-pointing.

Below: close up images of the cement pointing:



There is also a small section of wall where the colour of the mortar has been poorly matched:

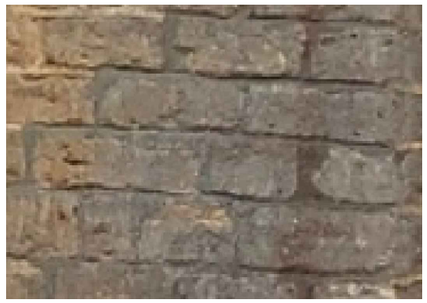

EVANS PLANNING & DESIGN

Hilary Evans
BSc(Hons), DIP Town Planning, MRTPI
BA(Hons) Architectural Technology
planninganddesign@netevans.com
07866 534501

Project:
Re-pointing of the side and part of the front elevations
1 The Halmet, Chippenham SN15 1BY

Title:
Front and Side Elevations

Project No: 23025	Drawing No: 23025/02
Status: Planning	Date: 11/12/2023
Revision: A	Scale: NTS