Copyright - Jagged Edge Design Ltd.
Do not scale (except LA for planning purposes), all measurements to be taken from site

IF PRINTING - USE AN A3 SHEET.
IF THIS DRAWING HAS BEEN ACCURATELY REPRODUCED THE DISTANCE BETWEEN THESE LINES WILL BE EXACTLY 100mm

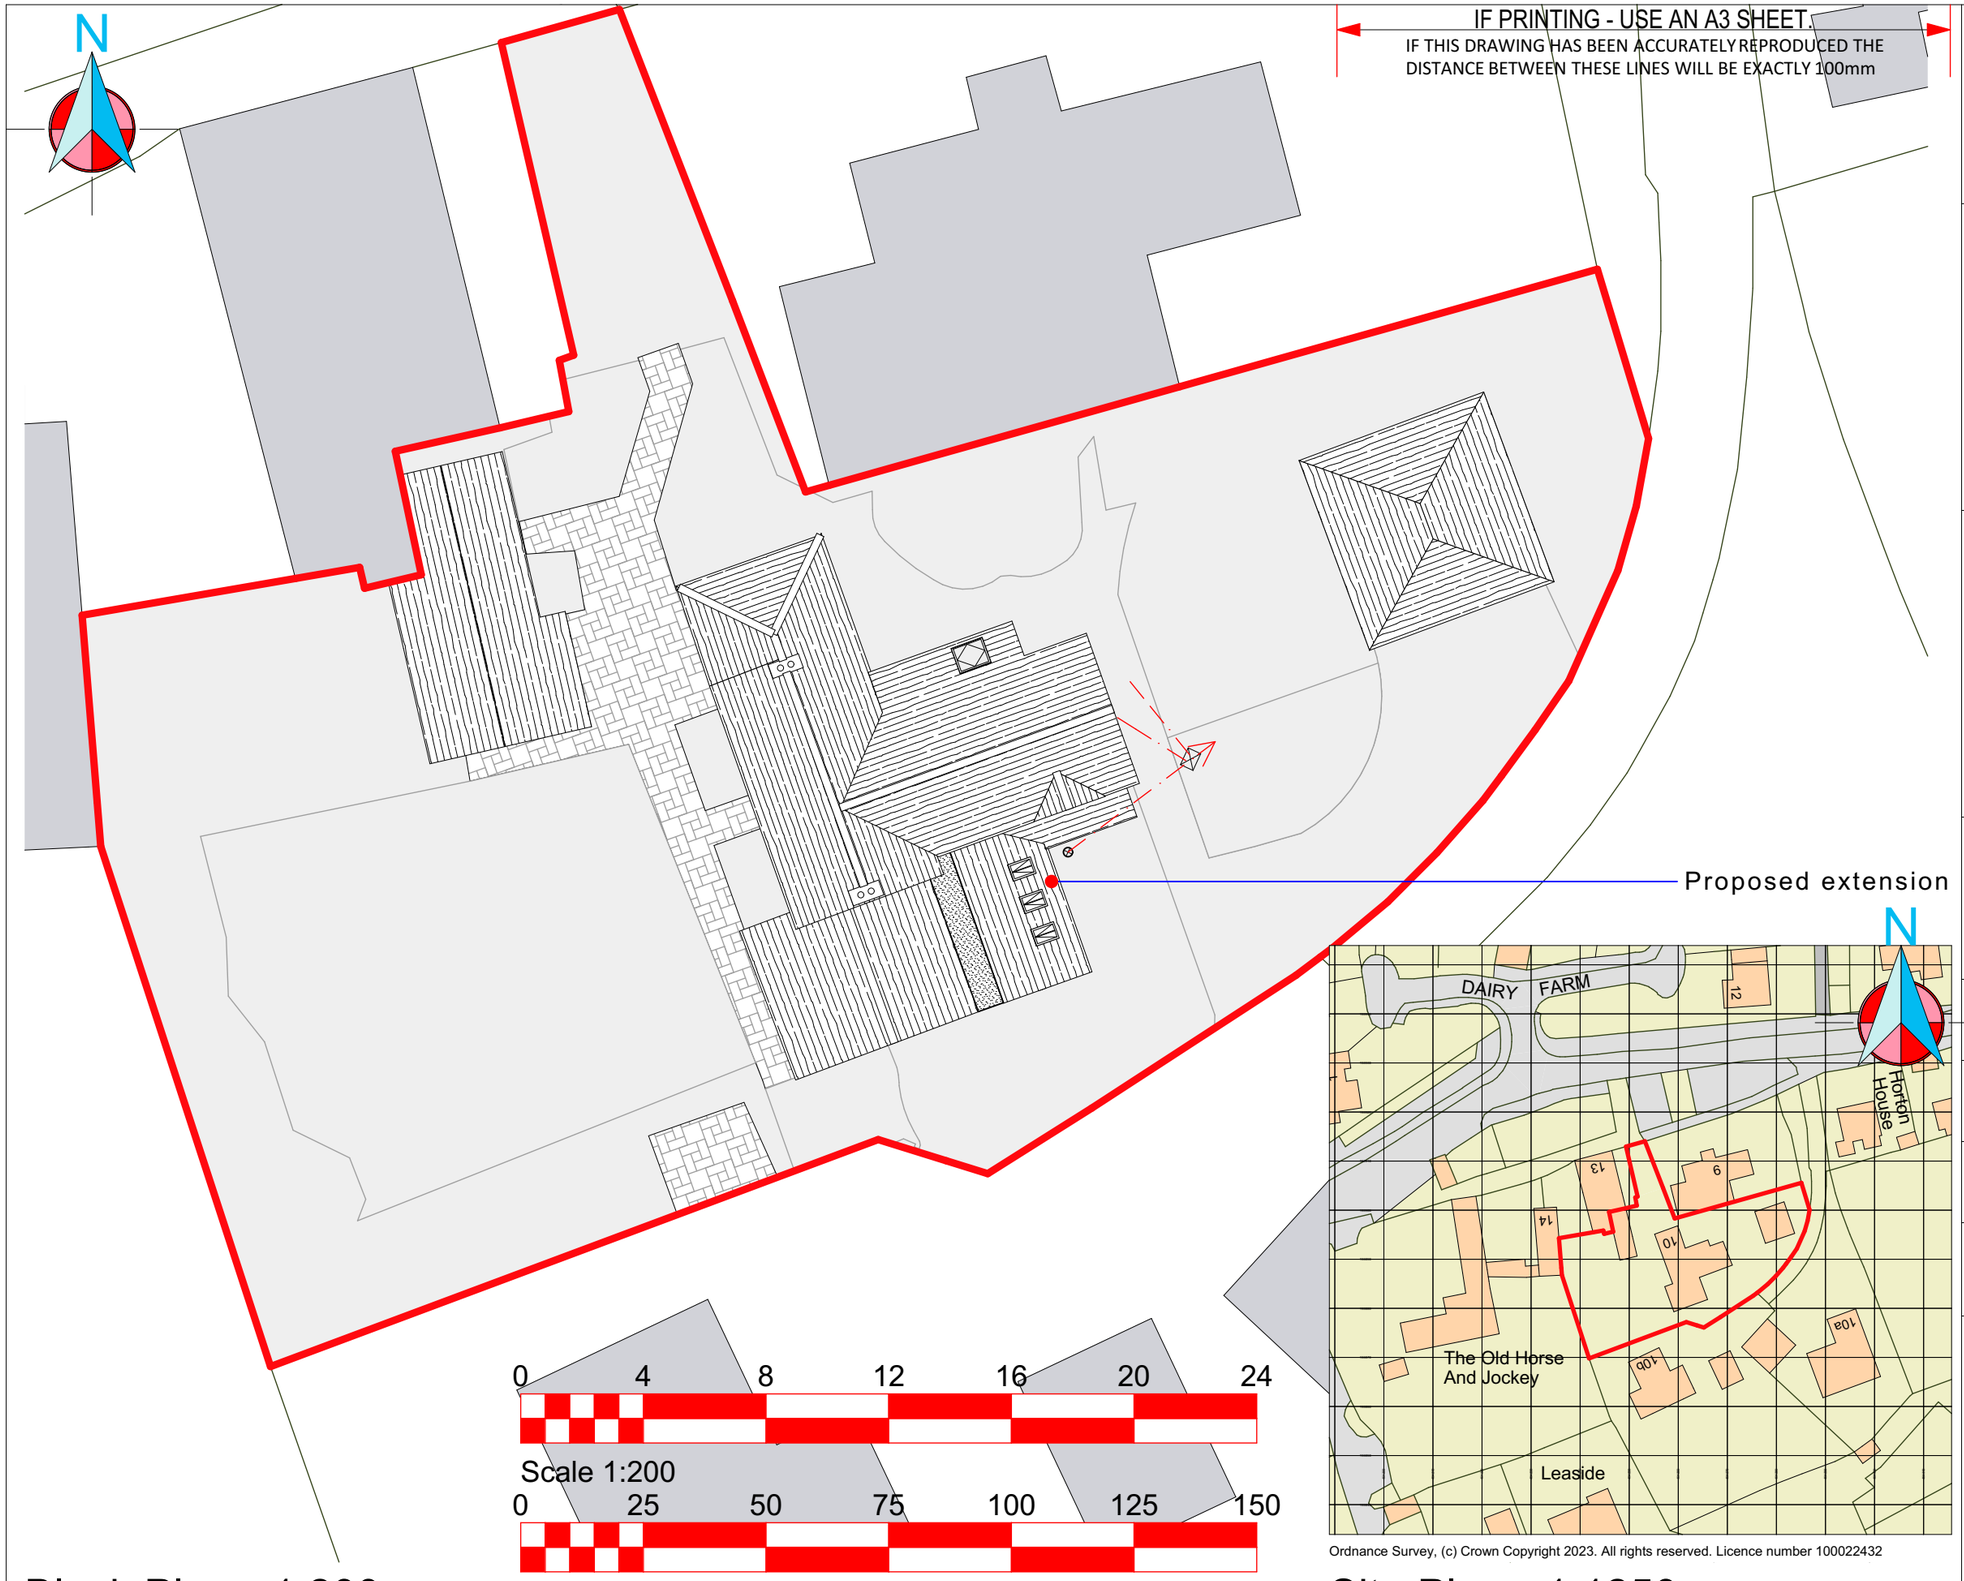

Block Plan - 1:200

Ordnance Survey, (c) Crown Copyright 2023. All rights reserved. Licence number 100022432

Site Plan - 1:1250

Project.

Proposed single storey domestic extension:
10 Gosditch
Ashton Keynes
Swindon
SN6 6NZ

Client.

Peter and Pam Golding
10 Gosditch
Ashton Keynes
Swindon
SN6 6NZ

Title.

Proposed Block and Site Plans

Date originated.

Date printed.
17 November 2023

Scale.
1:200, 1:1250

Drawn By.
G Lawes

BIM Server: JEDBIM - BIM Server 20/2023 - PROJECTS/2325 - 10 Gosditch

Drawing No.
2325_1211

JaggedEdgeDesignLtd
Architectural Design Specialists
The Studio
Irongate Farm Business Units
Rodmarton
Cirencester
Gloucestershire
GL7 6PQ
info@jaggededgedesign.co.uk
www.jaggededgedesign.co.uk