

* COPYRIGHT.
DO NOT SCALE EXCEPT FOR PLANNING PURPOSES.
CHECK ALL DIMENSIONS ON SITE.
THIS DRAWING IS ONLY TO BE USED ON THE SITE
FOR WHICH DESIGNED.

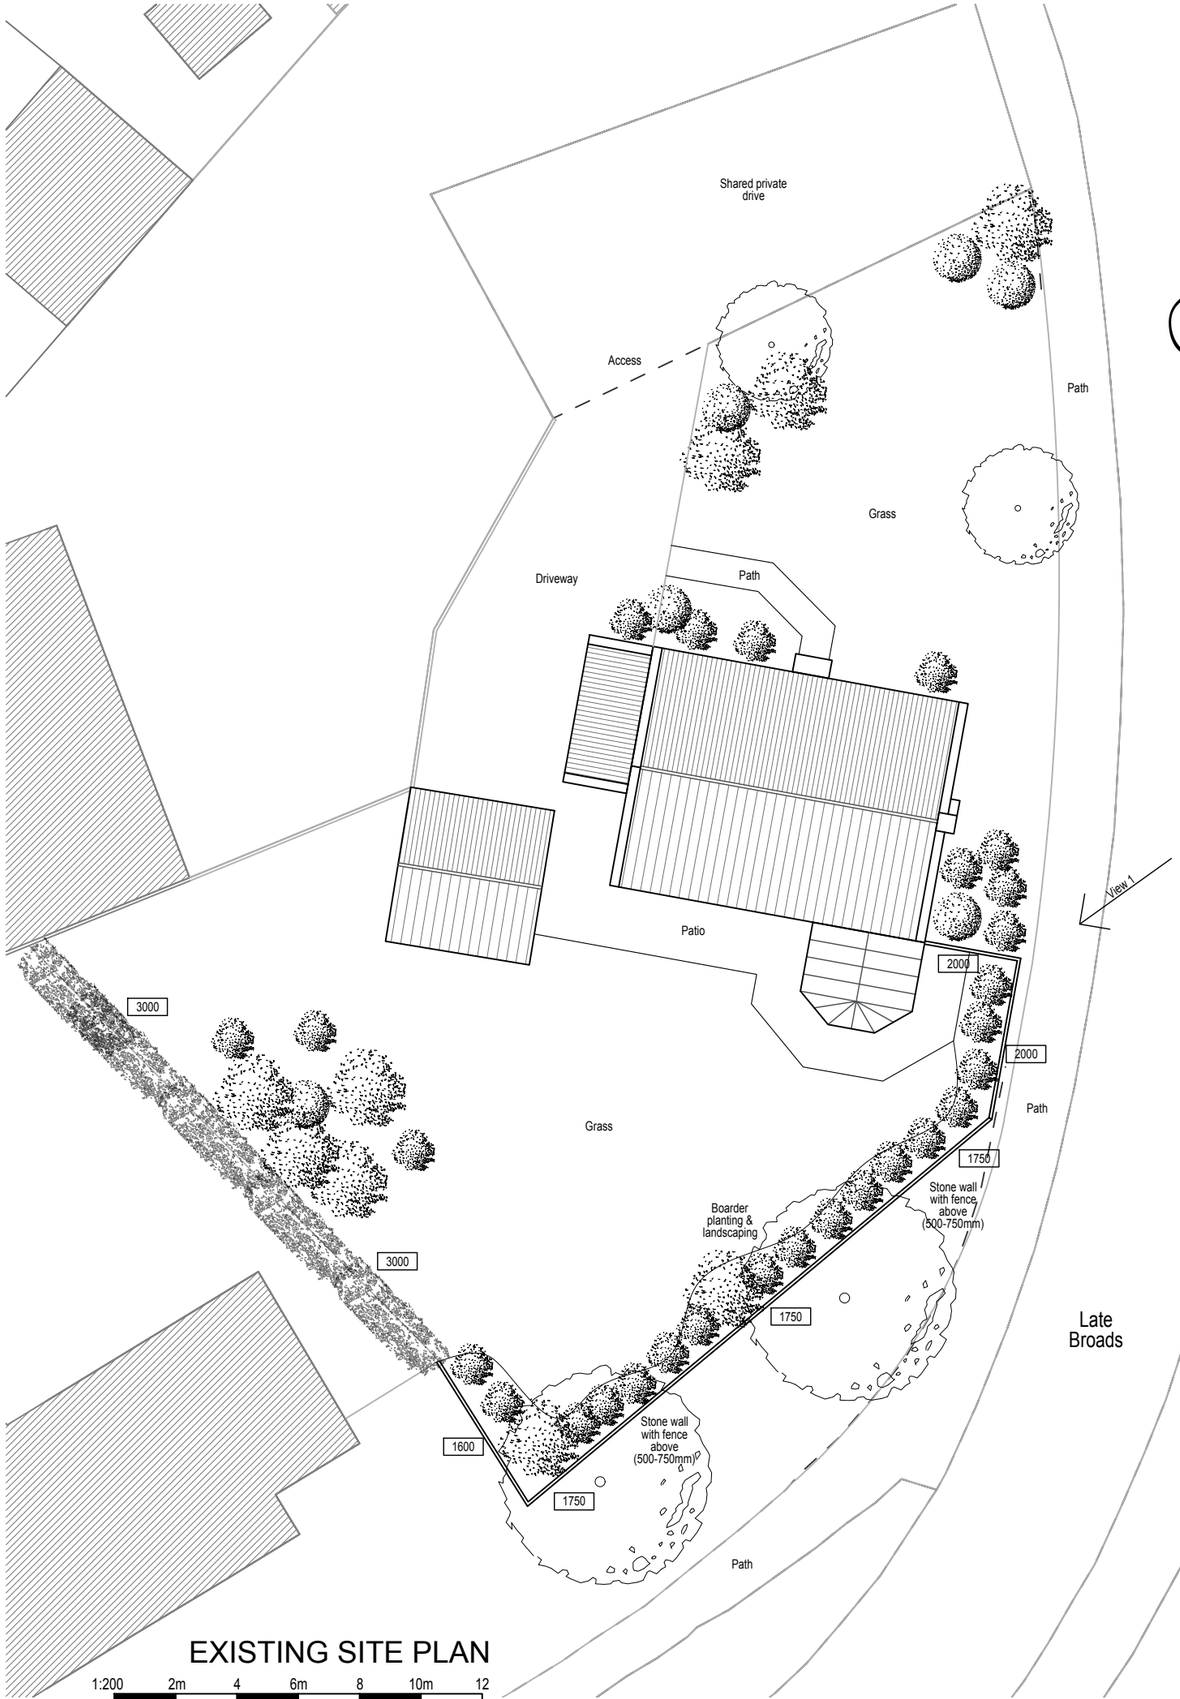

EXISTING SITE PLAN

1:200 2m 4 6m 8 10m 12



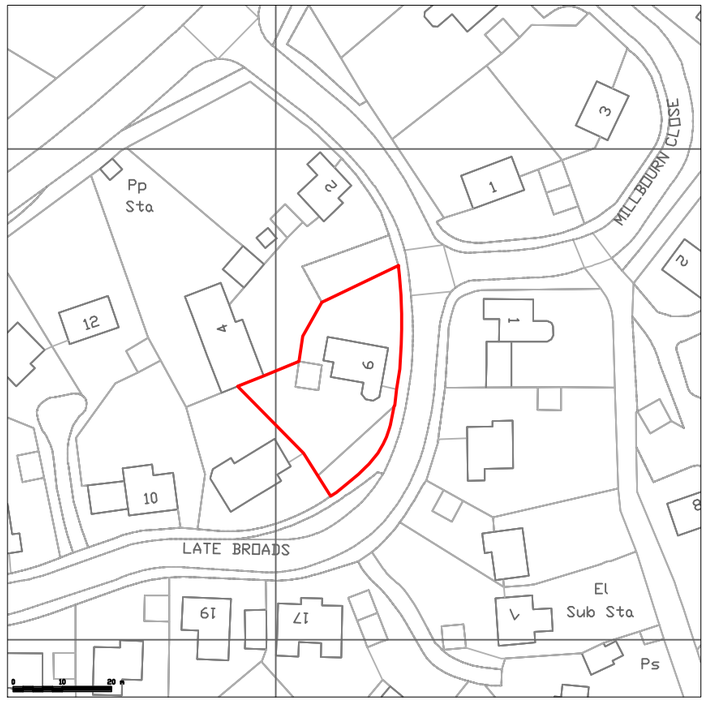

SITE LOCATION PLAN

1:1250 12.5m 25 37.5m 50 62.5m 75

LEGEND

- Site Boundary
- Existing tree planting.
- Existing greenery.
- Access Door
- Primary Access Door

REVISIONS		DATE

CLIENT:
DR & DR TREWEEKE

PROJECT:
PROPOSED REPOSITION OF BOUNDARY WALL AT 6 LATE BROADS, WINSLEY, BRADFORD-ON-AVON, WILTSHIRE, BA15 2NW

TITLE:
EXISTING SITE PLAN
SITE LOCATION PLAN

DRAWN: RJ	SCALES @ A3:
CHECKED: JA	1:200, 1:1250
DATE: DEC 23	
DRG No: AA/23/46/01	REV.: -

Armstrong architecture
THE OLD BAKEHOUSE, 21 TIMBER STREET,
CHIPPENHAM, WILTSHIRE, SN15 3BS
01249 404 004 info@armstrongarchitecture.co.uk