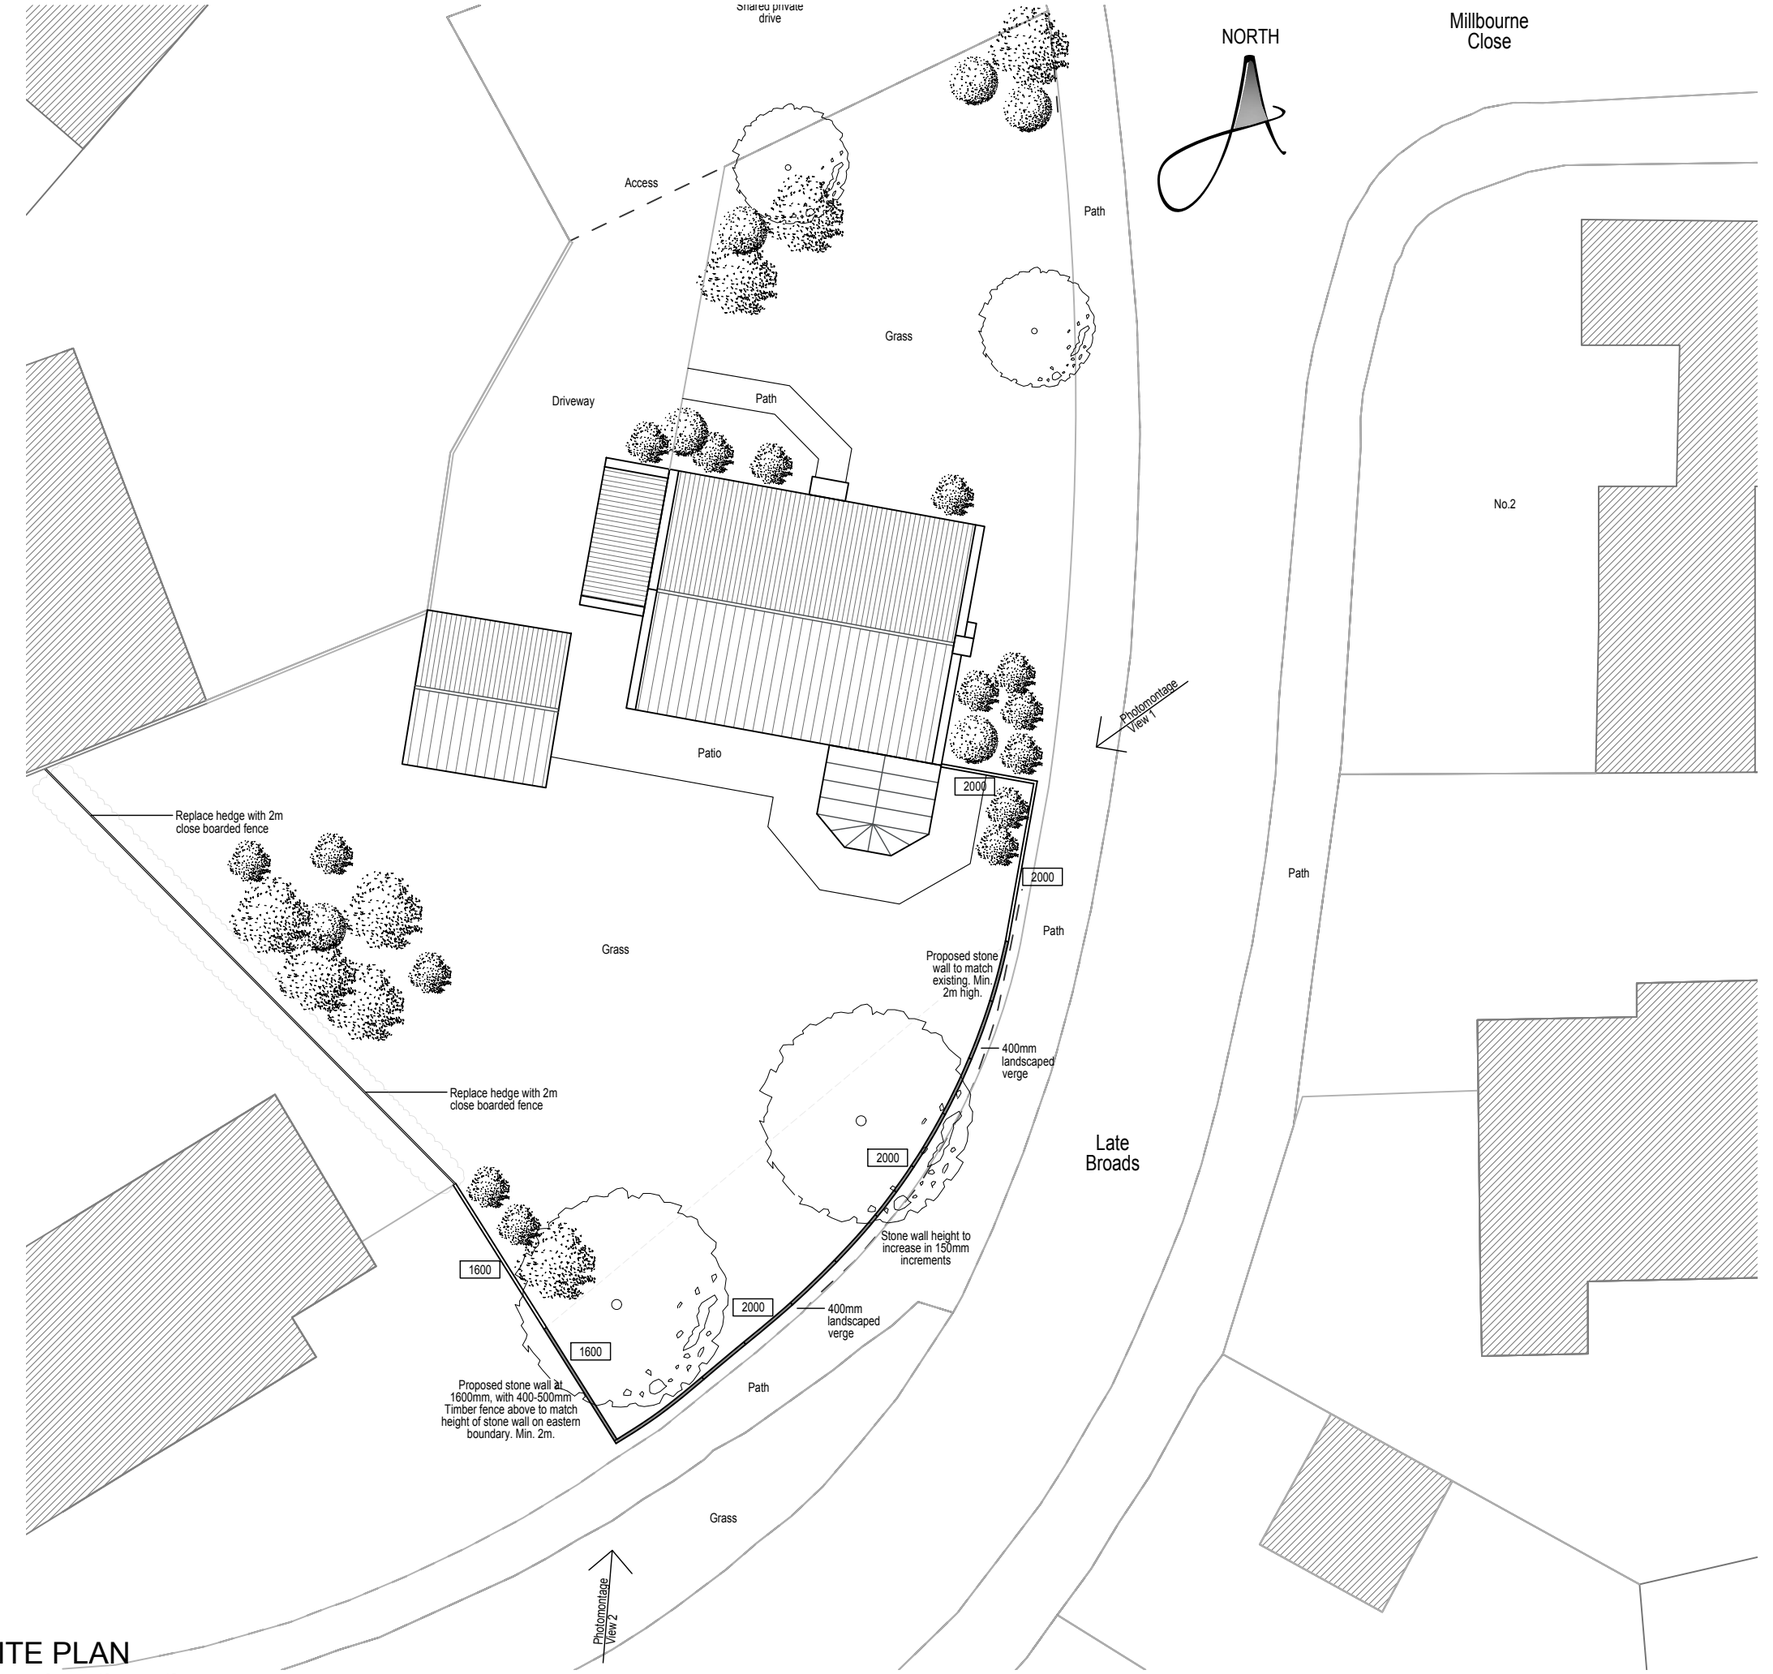


PROPOSED SITE PLAN

1:200 2m 4 6m 8 10m 12

* COPYRIGHT.
DO NOT SCALE EXCEPT FOR PLANNING PURPOSES.
CHECK ALL DIMENSIONS ON SITE.
THIS DRAWING IS ONLY TO BE USED ON THE SITE FOR WHICH DESIGNED.

Planting Schedule

for Landscaped Verge



Anemanthele Lessoniana



Miscanthus Sinensis



Pennisetum



Stipa Tenuissima

Materials Schedule

for proposed wall



Reconstructed Stone Coping



Reconstructed Stone wall to match existing



Close boarded timber fence for above wall on Southern boundary

REVISIONS		DATE

CLIENT:
DR & DR TREWEEKE

PROJECT:
PROPOSED REPOSITION OF BOUNDARY WALL AT 6 LATE BROADS, WINSLEY, BRADFORD-ON-AVON, WILTSHIRE, BA15 2NW

TITLE:
PROPOSED SITE PLAN

DRAWN: RJ	SCALES @ A3:
CHECKED: JA	1:200,
DATE: DEC 23	
DRG No: AA/23/46/02	REV.: -

Armstrong architecture
THE OLD BAKEHOUSE, 21 TIMBER STREET, CHIPPENHAM, WILTSHIRE, SN15 3BS
01249 404 004 info@armstrongarchitecture.co.uk