# 3 Queensberry Road, Salisbury, SP! 3PH Air source heat pump proposal

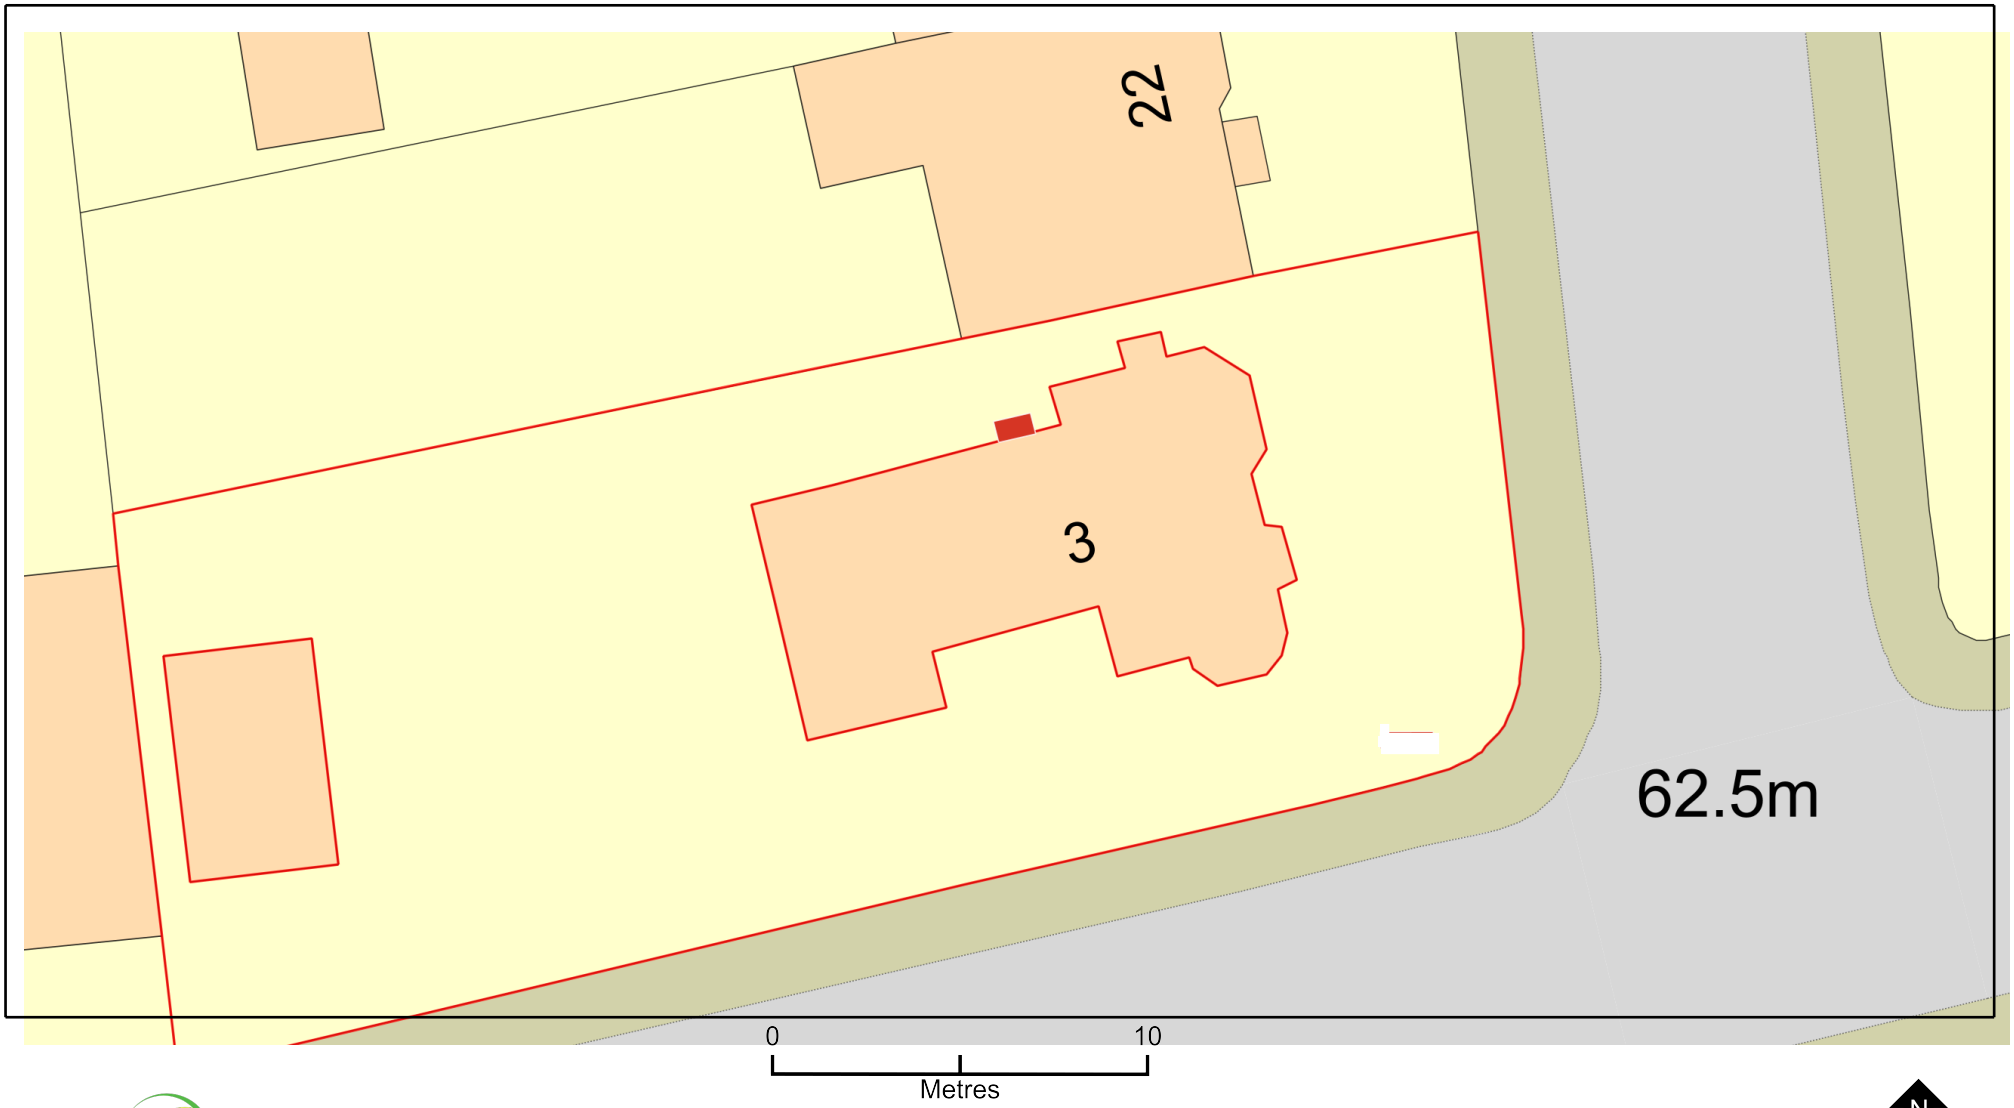


ReQuestaPlan

Plan Produced for: Mark and Alison Kidner

Date Produced: 30 Nov 2023

Plan Reference Number: TQRQM23334184241422

Scale: 1:200 @ A4

© Crown copyright and database rights 2023 OS 100042766