NOTES:
RESPONSIBILITY IS NOT ACCEPTED FOR ERRORS MADE BY OTHERS IN SCALING FROM THIS DRAWING.
ALL CONSTRUCTION INFORMATION SHOULD BE TAKEN FROM FIGURED DIMENSIONS ONLY
NO WARRANT AS TO THE PRECISION OF THIS DRAWING IS GIVEN NOR SHOULD BE INFERRED
CONSTRUCTION DRAWINGS TO BE READ IN CONJUNCTION WITH SPECIFICATIONS, SCHEDULES AND DRAWINGS FROM STRUCTURAL AND MECHANICAL ENGINEERS.

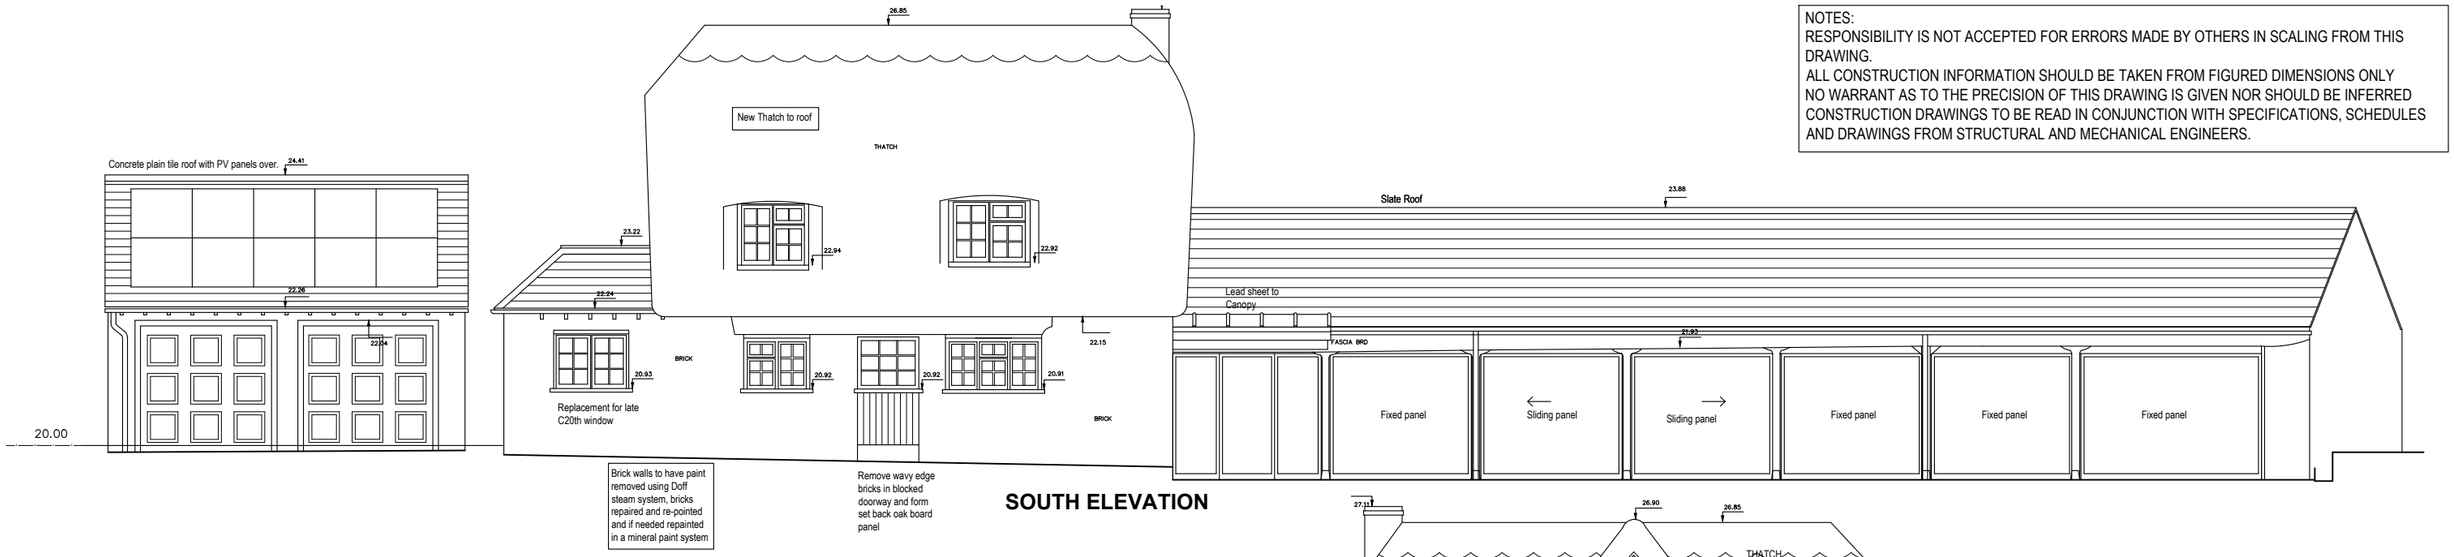

SOUTH ELEVATION

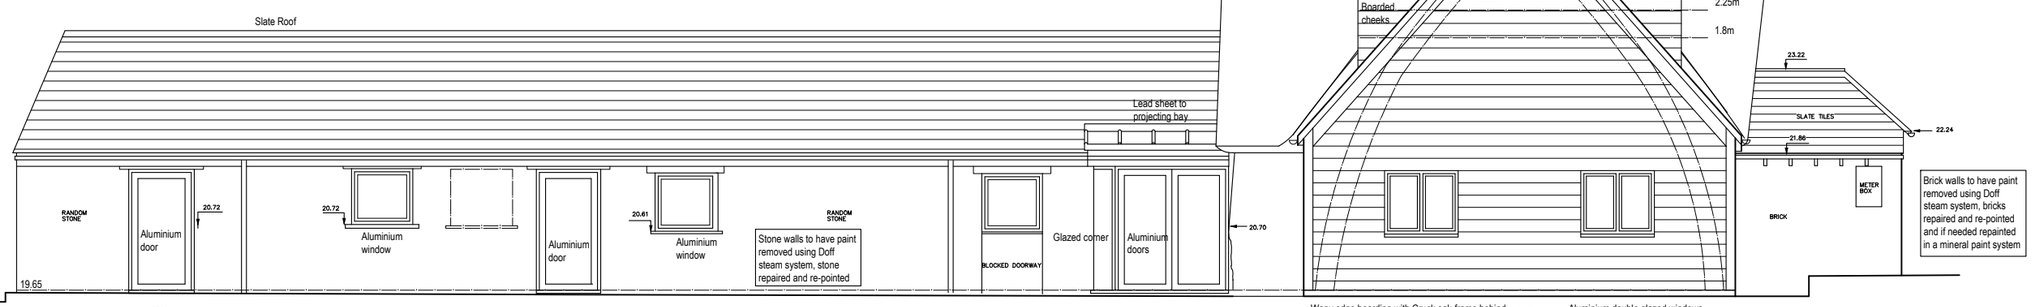

NORTH ELEVATION



EAST ELEVATION

SCALE 1 : 100
SCALE 1 : 1

0m 1m 2m 4m 6m 8m 10m
0m 10mm 20mm 40mm 60mm 80mm 100mm

REVISION	DATE	DRAWN	CHECKED	DESCRIPTION

CLIENT
Mr & Mrs Valpy

PROJECT
16 The Forty, Cricklade, Swindon, SN6 6HW

DRAWING TITLE
Elevations
As Proposed

SCALE
1:100 @ A3

DATE
July 2023

DRAWN
MH

CHECKED
MH

JOB NUMBER
1666

DRAWING NO.
08

REVISION
C

© ALL RIGHTS RESERVED
REPORT ALL DISCREPANCIES
CONTRACTORS - DO NOT SCALE FROM DRAWING
CHECK DIMENSIONS ON SITE

Spirit Architecture
Creating Inspiring Design & Sustainable Architecture
4 Haycroft Road, Sherborne, Cheltenham, Gloucestershire, GL54 3DY
Tel: 01451 839003 E: enquiries@spiritarchitecture.co.uk