NOTE: NOT FOR CONSTRUCTION

SCALE BAR 1:100

0 5 10

METRES

N

BRADFORD ROAD

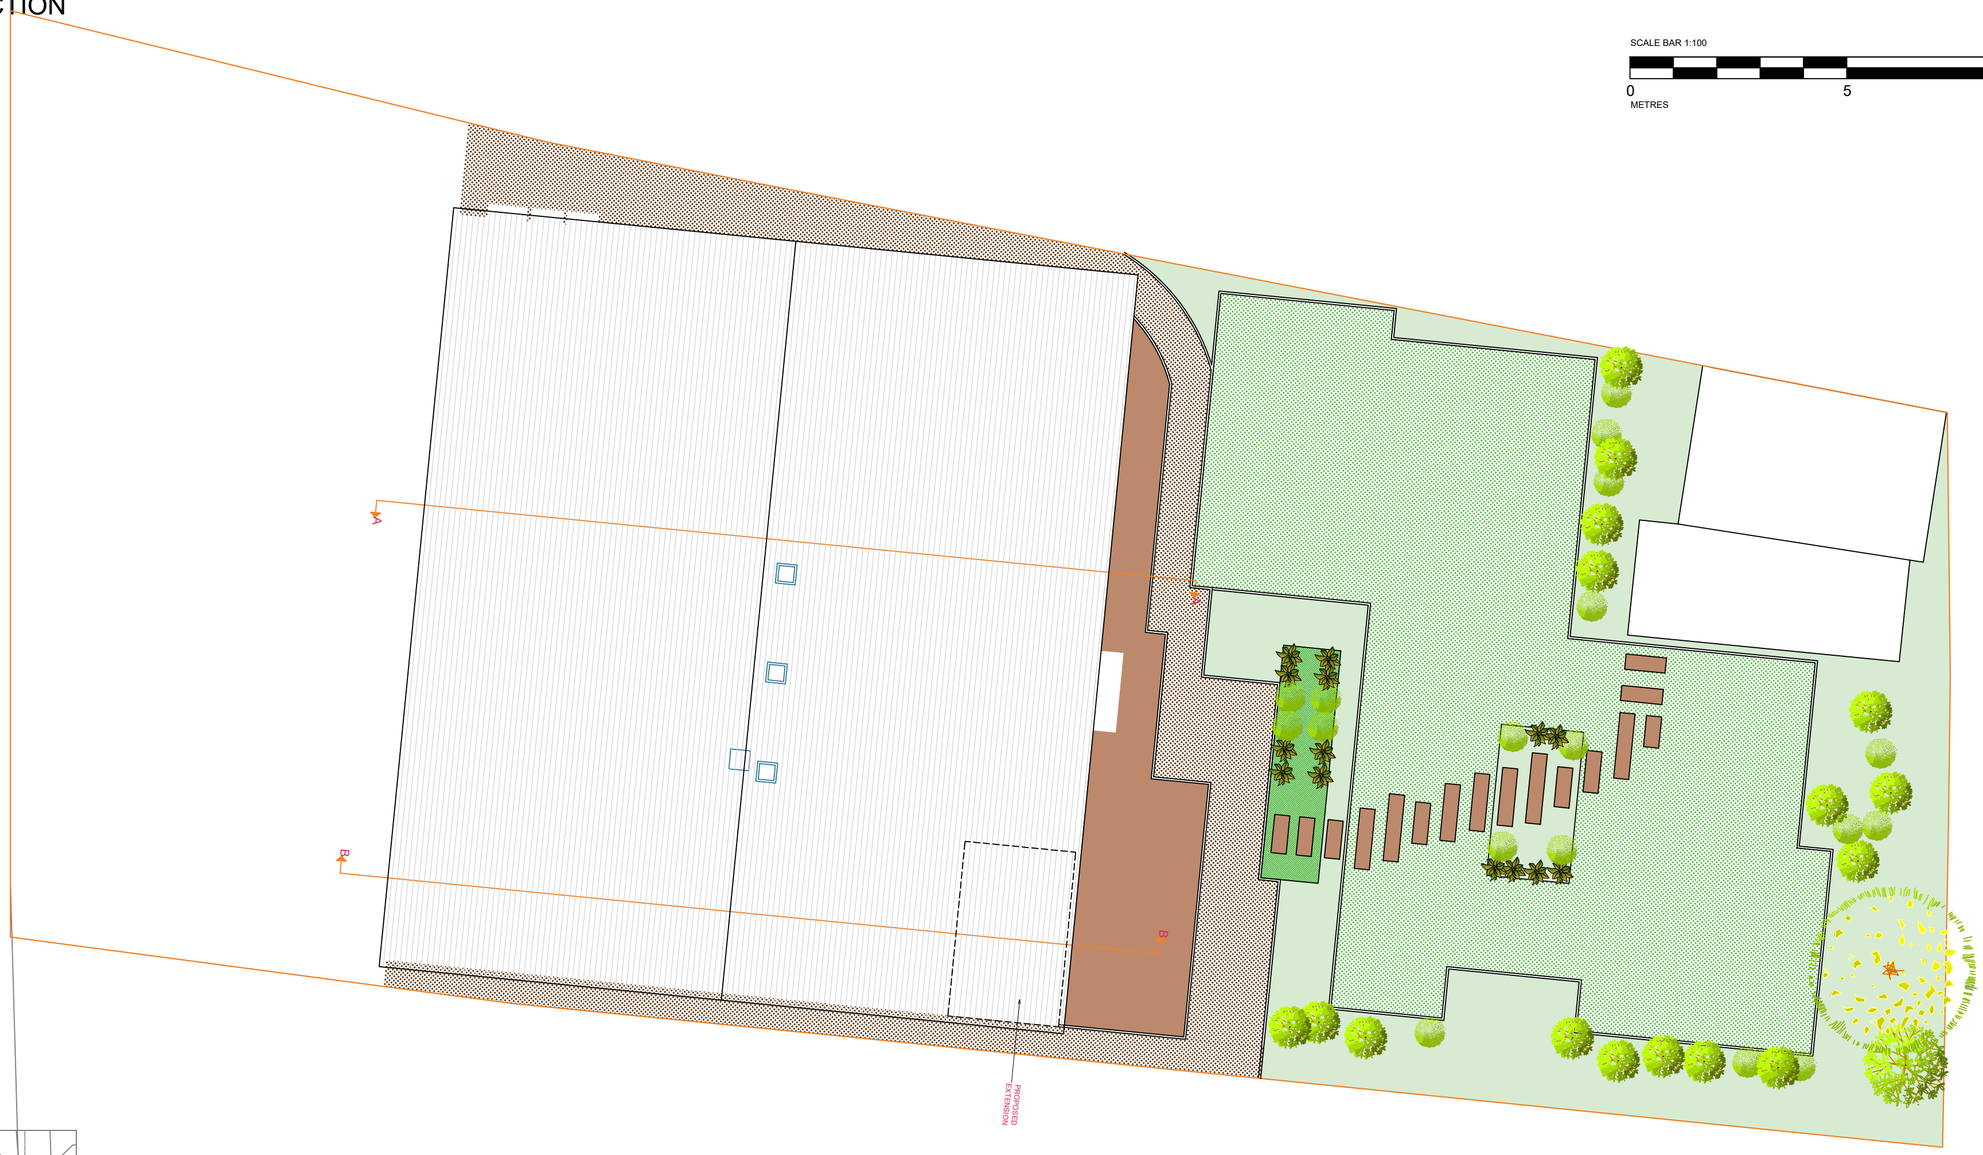

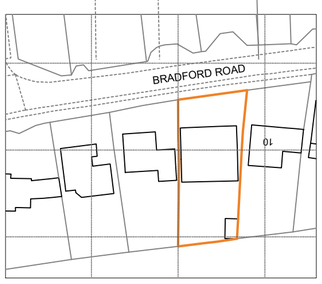

KEY: SITE BOUNDARY

N

SITE LOCATION PLAN 1:1250

SCALE BAR 1:1250

0 25 50

METRES

PROPOSED SITE BLOCK PLAN 1:100

Copyright in design of this drawing is the property of BAYA

- Reproduction in whole or in part is forbidden without written permission from BAYA
- All dimensions to be cross checked on site prior to construction. Any discrepancies to be reported to BAYA immediately
- Print out to actual size.
- Copyright in design of this drawing is the property of BAYA

11 BRADFORD ROAD BA15 2HN
Date:11/12/2023
Scale: As noted @ A2
Drawing Code: 11/BR-02
Revision: R2
Site Block Plan

BAYA

0800 246 5779 info@bayadesign.co.uk

13 Clifton Vale, Bristol, BS8 4PT