
A2 PRINT

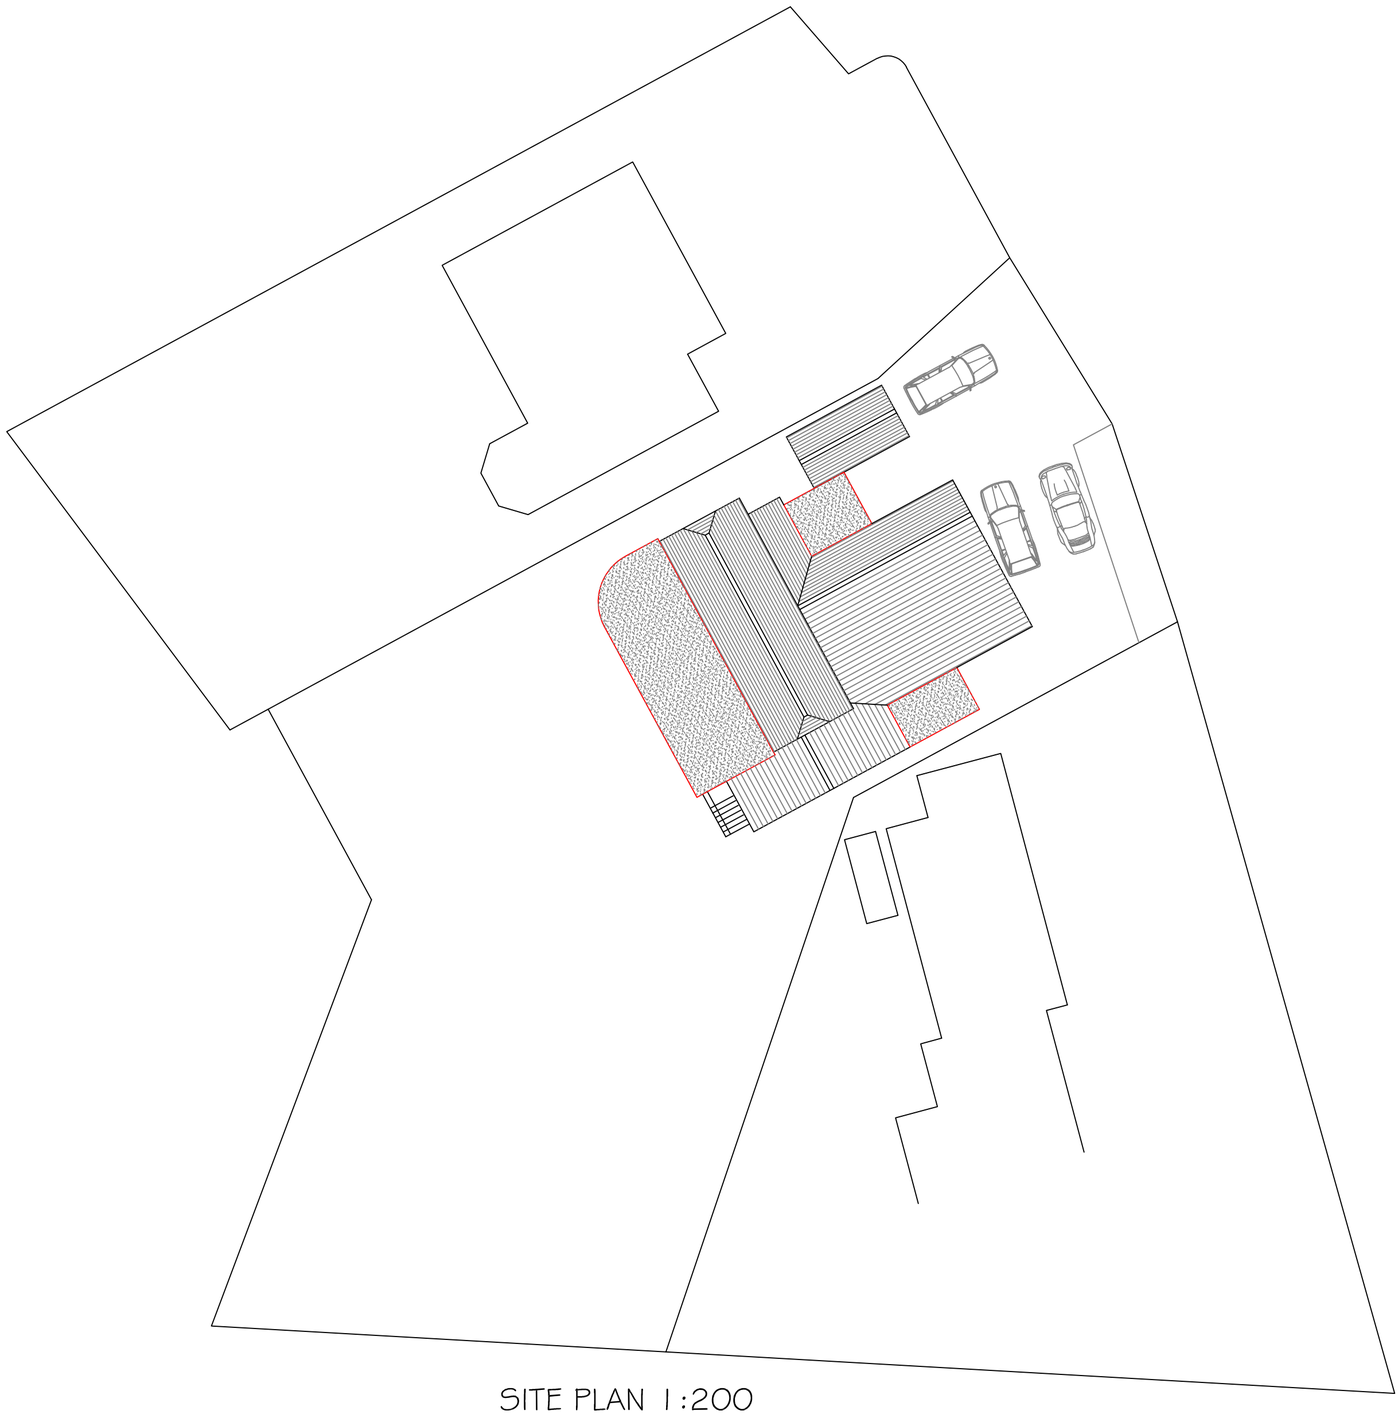

SITE PLAN 1:200



0 1 2 3 4 5 10 20

scale bar 1:200

SJF PLANNING
& DESIGN SERVICE

01225 782078 simonnearthebell@gmail.com

PROPOSED	REAR CANOPY EXTENSION & PORCH EXTENSIONS
CLIENT	MR & MRS E GRANVOLD
LOCATION	3 SEEND CLEEVE MELKSHAM SN12 6PS
TITLE	BLOCK PLAN 1:200

DRG NO	ISSUE	DATE
2338-3	1	AUG 2023

A2 PRINT