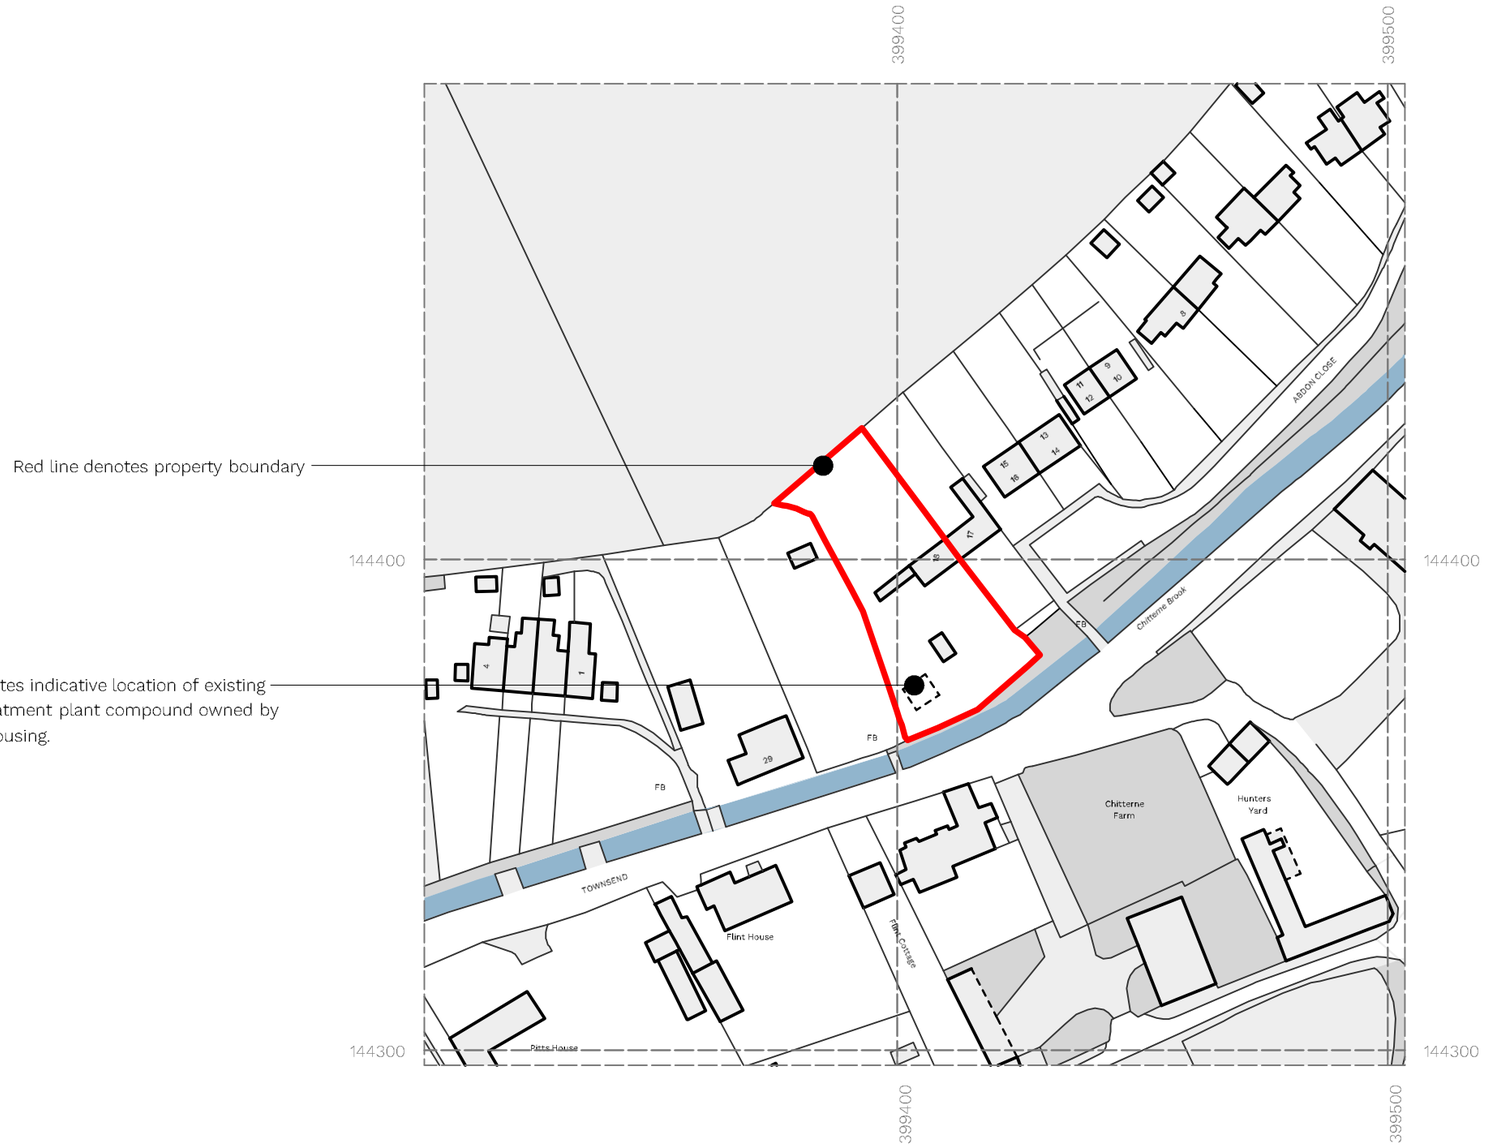

FOR INFORMATION ONLY

Do not scale from these drawings.

Report any discrepancies to the architect/project manager.

Notable hazards:

Key plan:

N

18 Abdon Close

Chitterne, Warminster, BA12 0LB

FWA005-X-01SP-000

Location plan

Revision:

A Planning Issue

30/11/2023 | 1:1250 @ A3

fentonwilliams

[redacted]