DRAWING NO.

3393/1

TILES TO MATCH EXISTING

FACING BRICK TO MATCH EXISTING

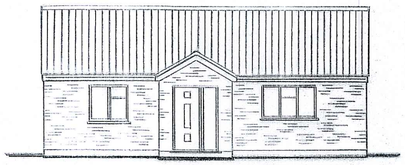

EXISTING FRONT ELEVATION

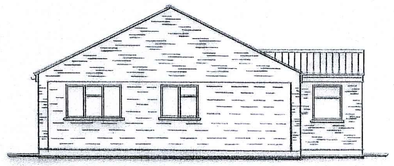

EXISTING SIDE ELEVATION

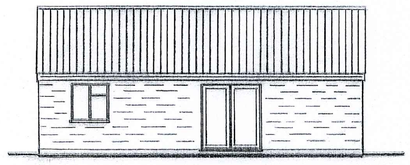

EXISTING REAR ELEVATION

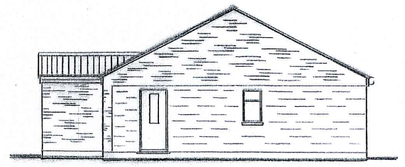

EXISTING SIDE ELEVATION

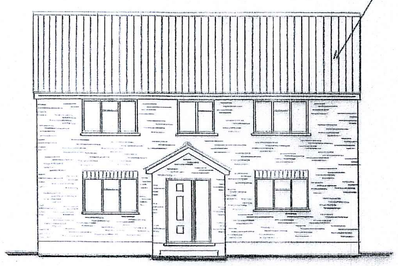

PROPOSED FRONT ELEVATION



PROPOSED SIDE ELEVATION

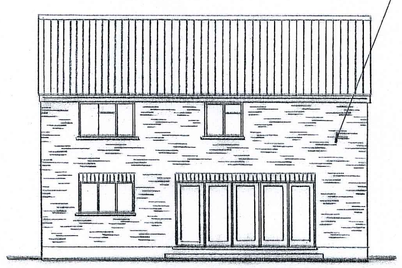

PROPOSED REAR ELEVATION



PROPOSED SIDE ELEVATION

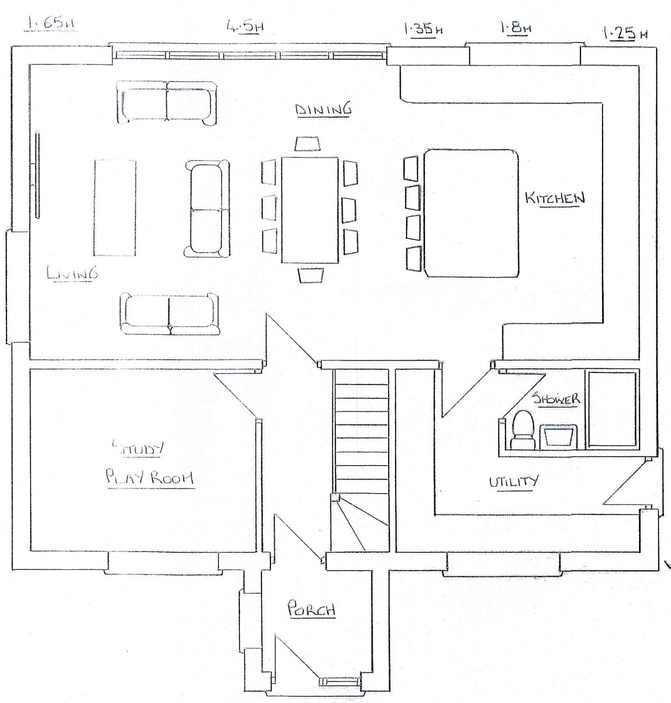

PROPOSED GROUND FLOOR

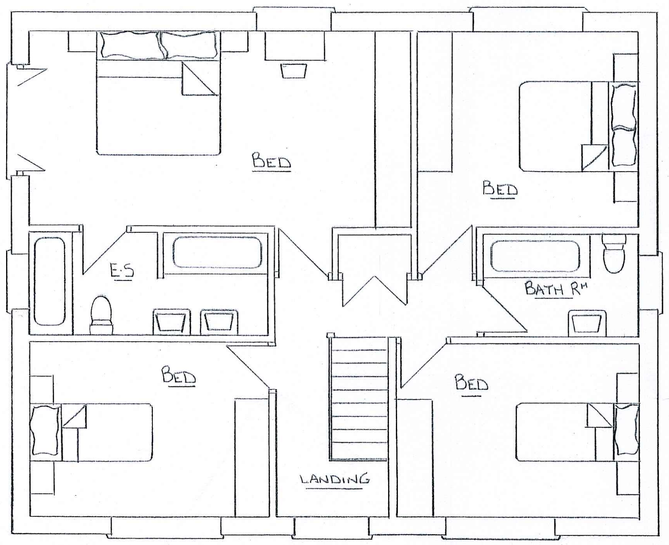

PROPOSED FIRST FLOOR

EXISTING FLOOR LEVEL RAISED BY 200MM

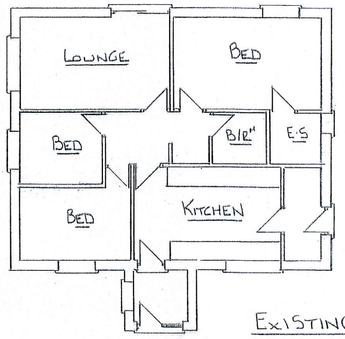

EXISTING GROUND FLOOR

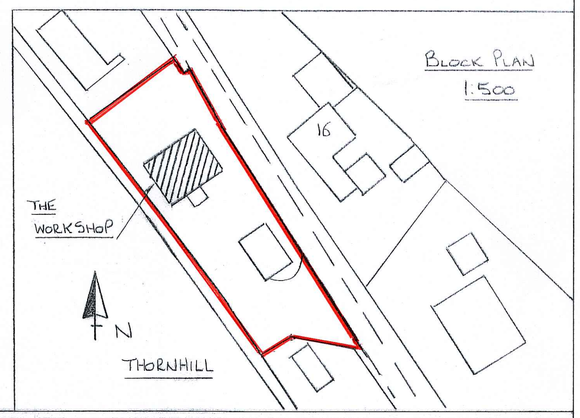

SCALE 1:100
0 1 2 3 4 5 6 7 8 9 10m

SCALE 1:50

SCALE 1:500
0 30m

NIGEL PACKER
DESIGN TEAM
TEL.NO. 07906 141845
email: nigelpacker@ymail.com

SCALE. 1:50 1:100

DATE. DEC 2023

DESCRIPTION.
PROPOSED ADDITION OF FIRST FLOOR TO THE WORKSHOP THORNHILL FOR MR B. FOX

DRAWING NO. 3393/1

DRAWING SIZE A1