
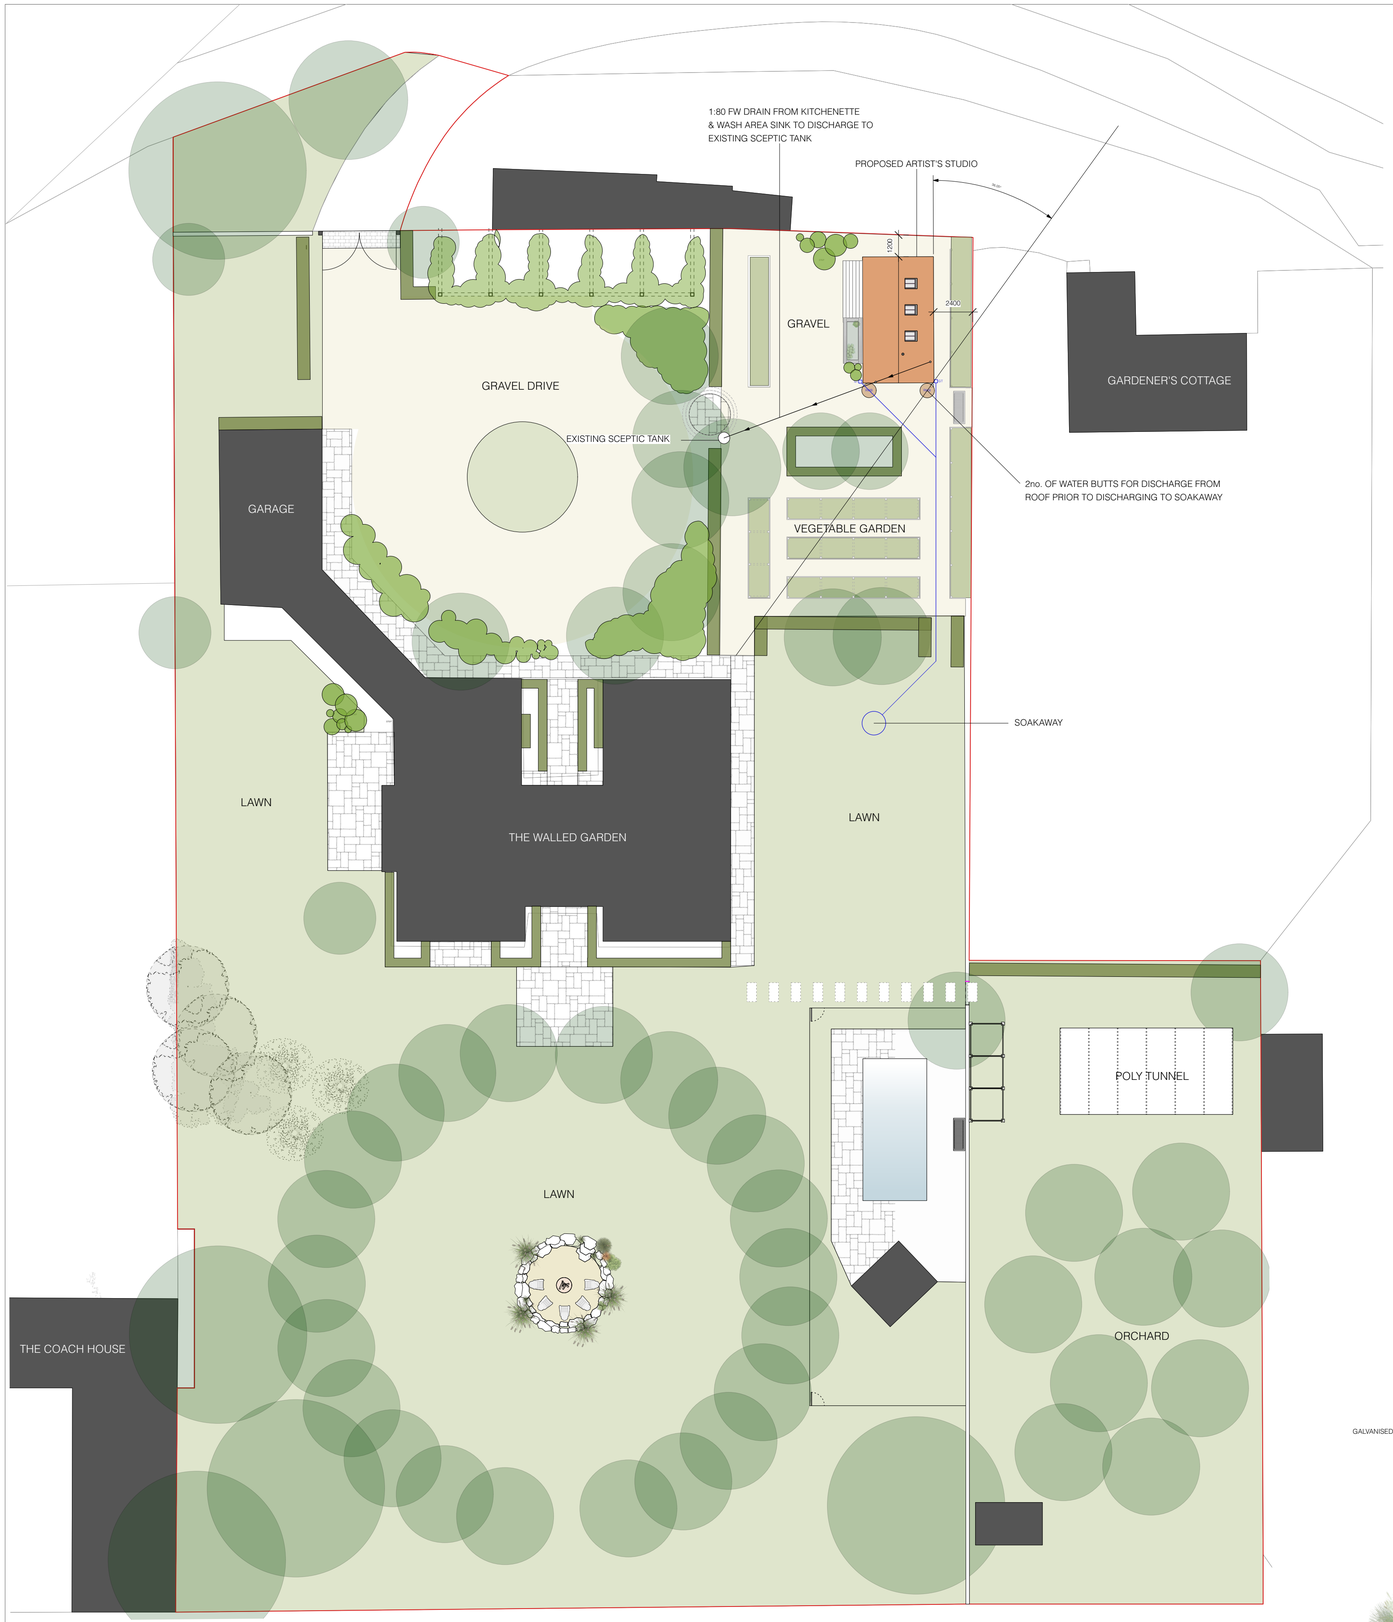



1 Site Plan
Scale: 1:200

0 5 10 15 20 25 M

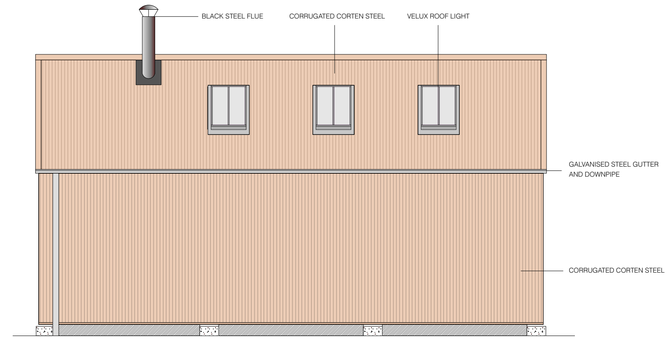

2 Rear (North East) Elevation
Scale: 1:50

0 1 2 3 4 5 M

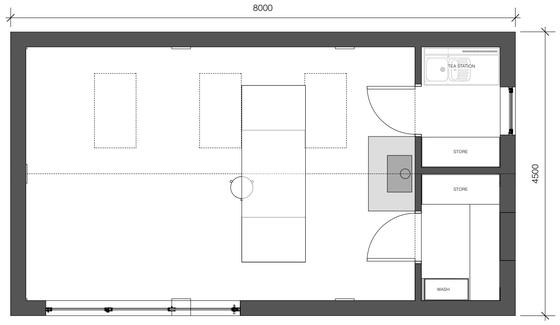


3 Plan
Scale: 1:50

0 1 2 3 4 5 M




4 Front (South West) Elevation
Scale: 1:50

0 1 2 3 4 5 M

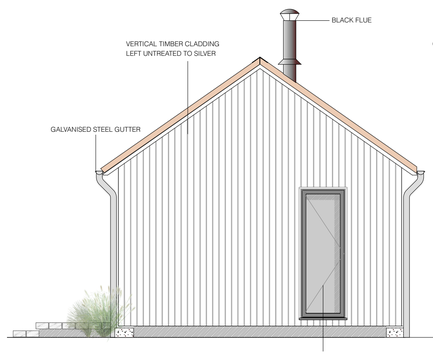

5 Gable South East Elevation
Scale: 1:50

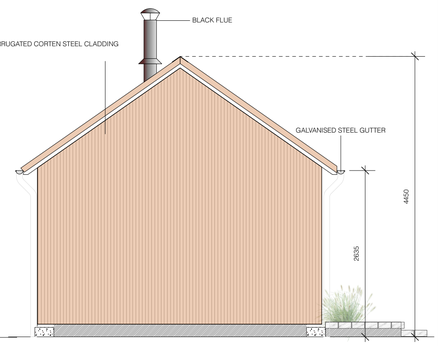

6 Gable North West Elevation
Scale: 1:50

NOTES:

REVISIONS:

Do not scale from this drawing, contractors must verify all dimmensions on site before commencing work, any discrepencies to be refrerred to the Architects for clarification. The drawing is to be read in conjunction with all other information issued by other consultants.The copyright of this drawing is vested in the Architects. This drawing may not be copied or reproduced without written consent.

Henry Homersham
ARCHITECT
The Walled Garden, Marston Hill, Meysey Hampton,Cirencester, Gloucestershire, GL7 5LF
Telephone: +44 (0)1285 712 523 Mobile: +44 (0)75 955 98114 E: henryhomersham@btinternet.com

JOB TITLE:	Artist's Studio
DWG TITLE:	Site Plan, Plans & Elevations
DRAWING STATUS:	For Planning
SCALE: & SIZE:	1:100 @ A1
DATE :	06.12.23
DWG NO: & REV:	**2303 PP01**