a	Existing Residential (Park Home)	Demolish
b	Existing milking shed	Demolish roof
c	Existing roof	Retain
d	Existing barn	Retain
e	Existing lean-to	Retain
f	Existing barn	Retain
g	Earth mound	Retain

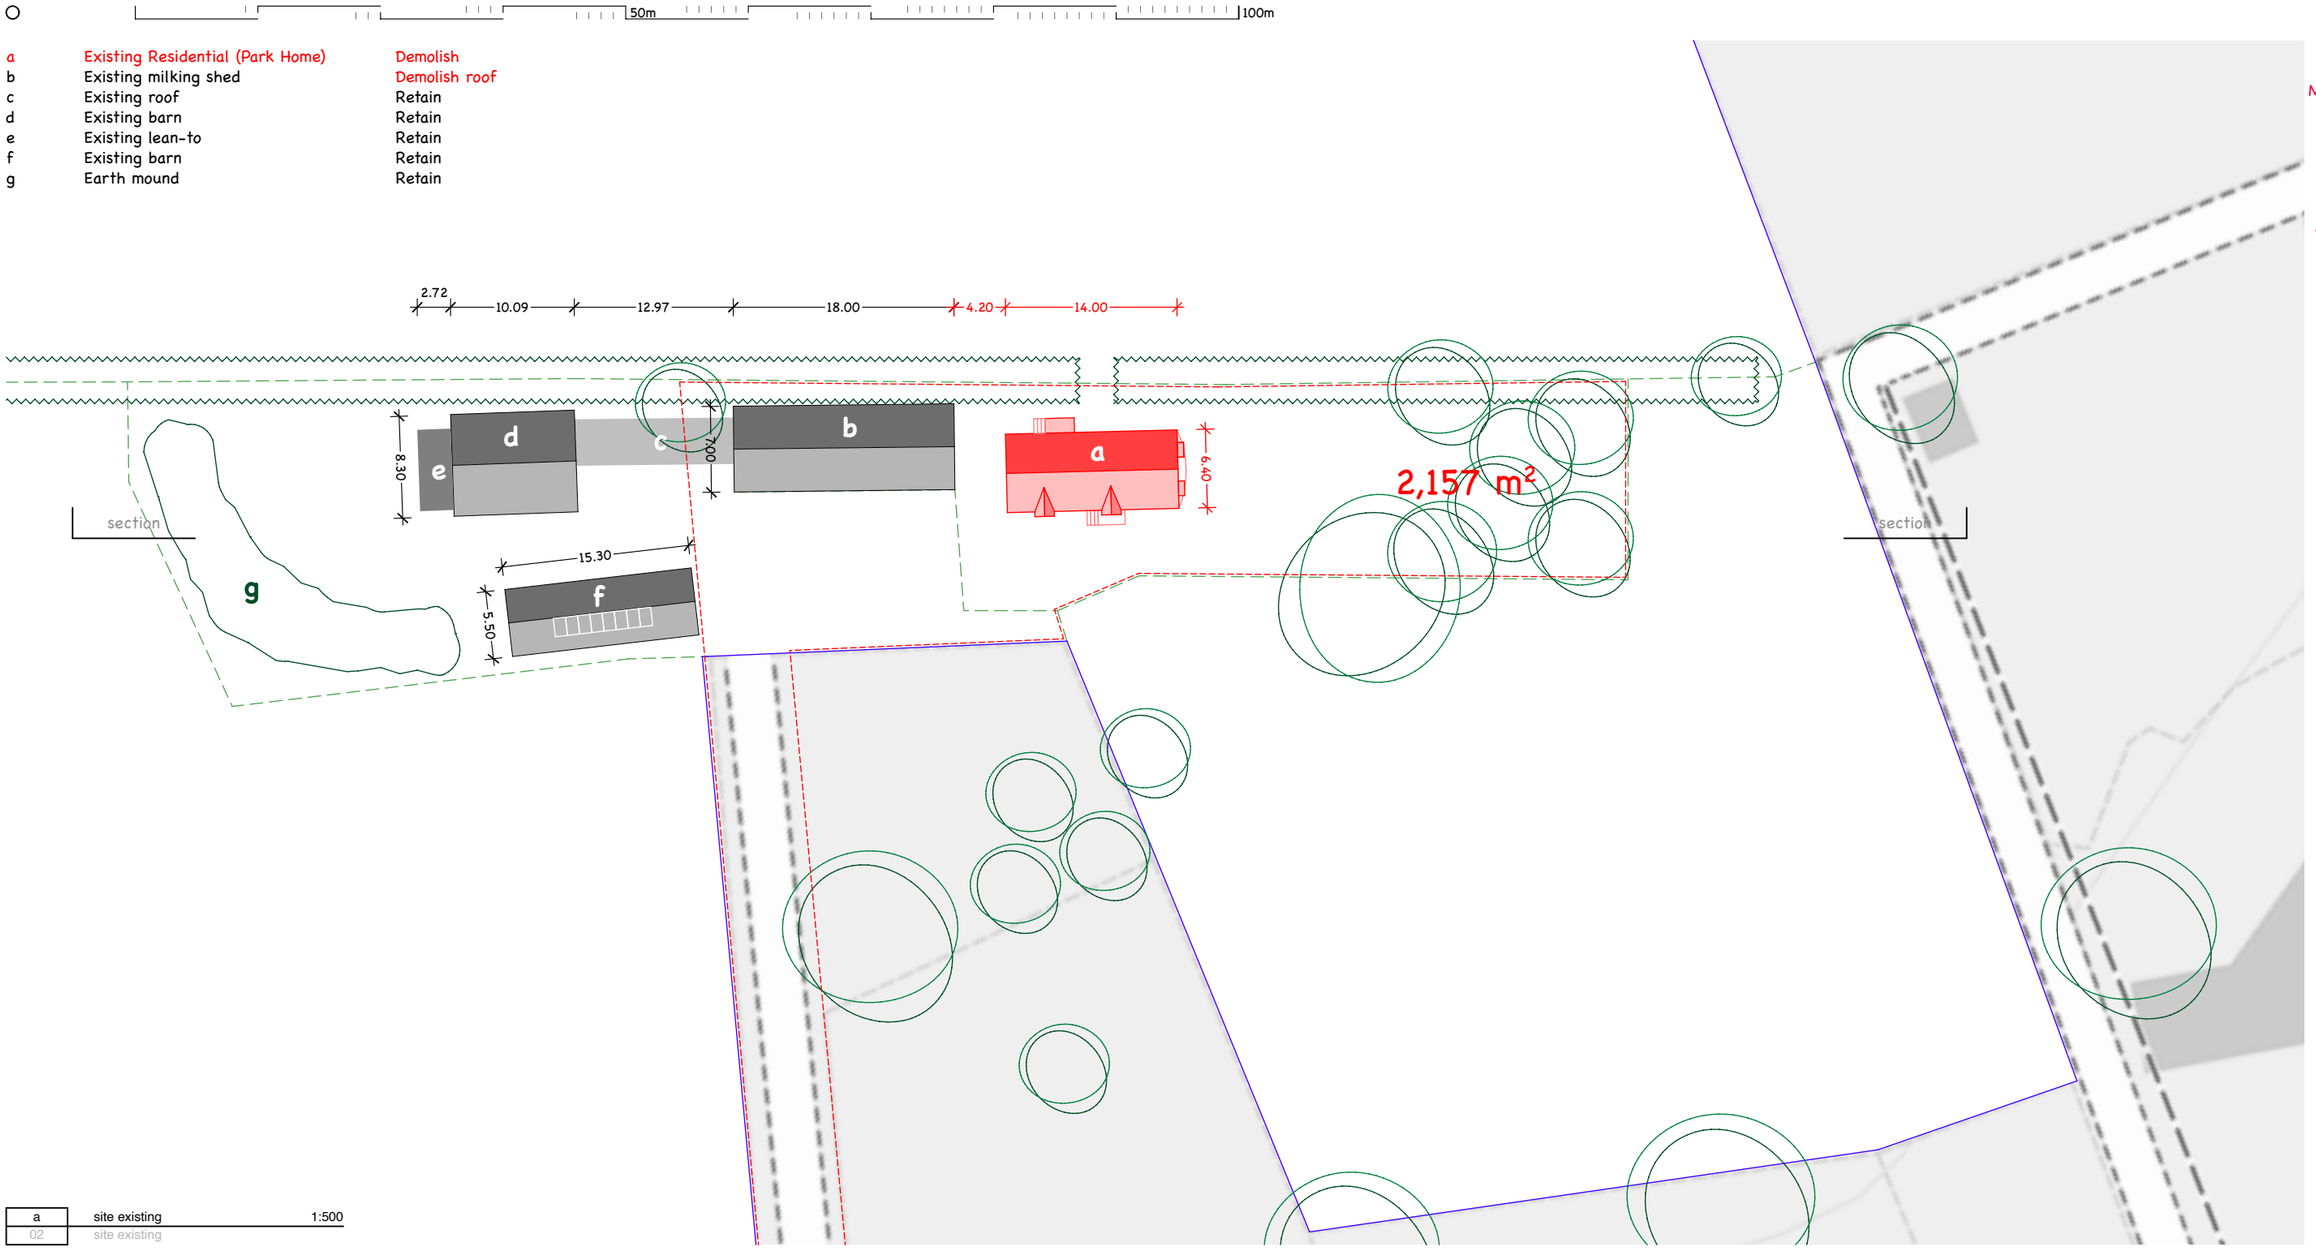

a site existing 1:500
02 site existing

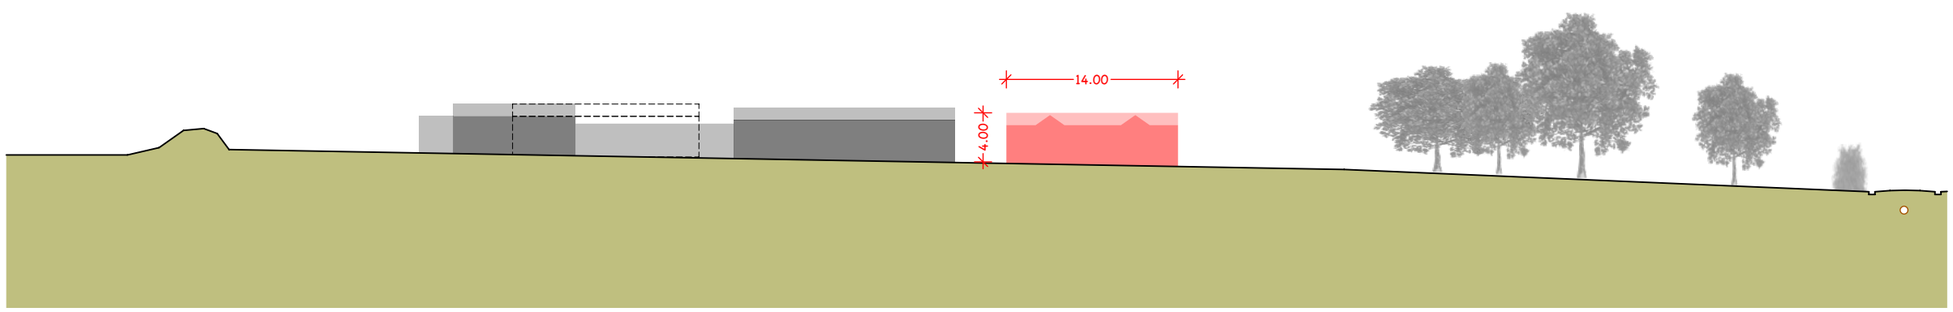

b section existing 1:500
02 site existing

Mile Down Farm
Angel Lane
Hindon
Salisbury
SP3 6DW

Grid Ref:
90700 132730

Latitude:
51.09451°

Longitude:
-2.13341°

Altitude:
144 m

BUILDING	USE	LENGTH	WIDTH	SECTION	Volume m3	Gross Area m2
A	Residential				337.84	92.00
Main		14.00	6.40	23.56	329.84	
Porch		2.00	1.20	2.40	4.80	
Dormers		2.50	4.00	0.80	8.00	
	100.00 %					
B	Agriculture				431.20	123.20
		17.60	7.00	24.50	431.20	
C	Roof				0.00	46.80
		13.37	3.50		0.00	
D	Agriculture				374.00	85.00
		10.00	8.50	37.40	374.00	64.00
E	Agriculture				62.50	13.60
		5.00	2.72	12.50	62.50	
F	Agriculture				292.23	84.15
		15.30	5.50	19.10	292.23	
TOTAL					1,497.77	444.75

SHAUN PILGREM ARCHITECT

owner :
vincent nolan

mile down farm sp3 6dw
replacement of existing dwelling

02 site existing

15/12/23