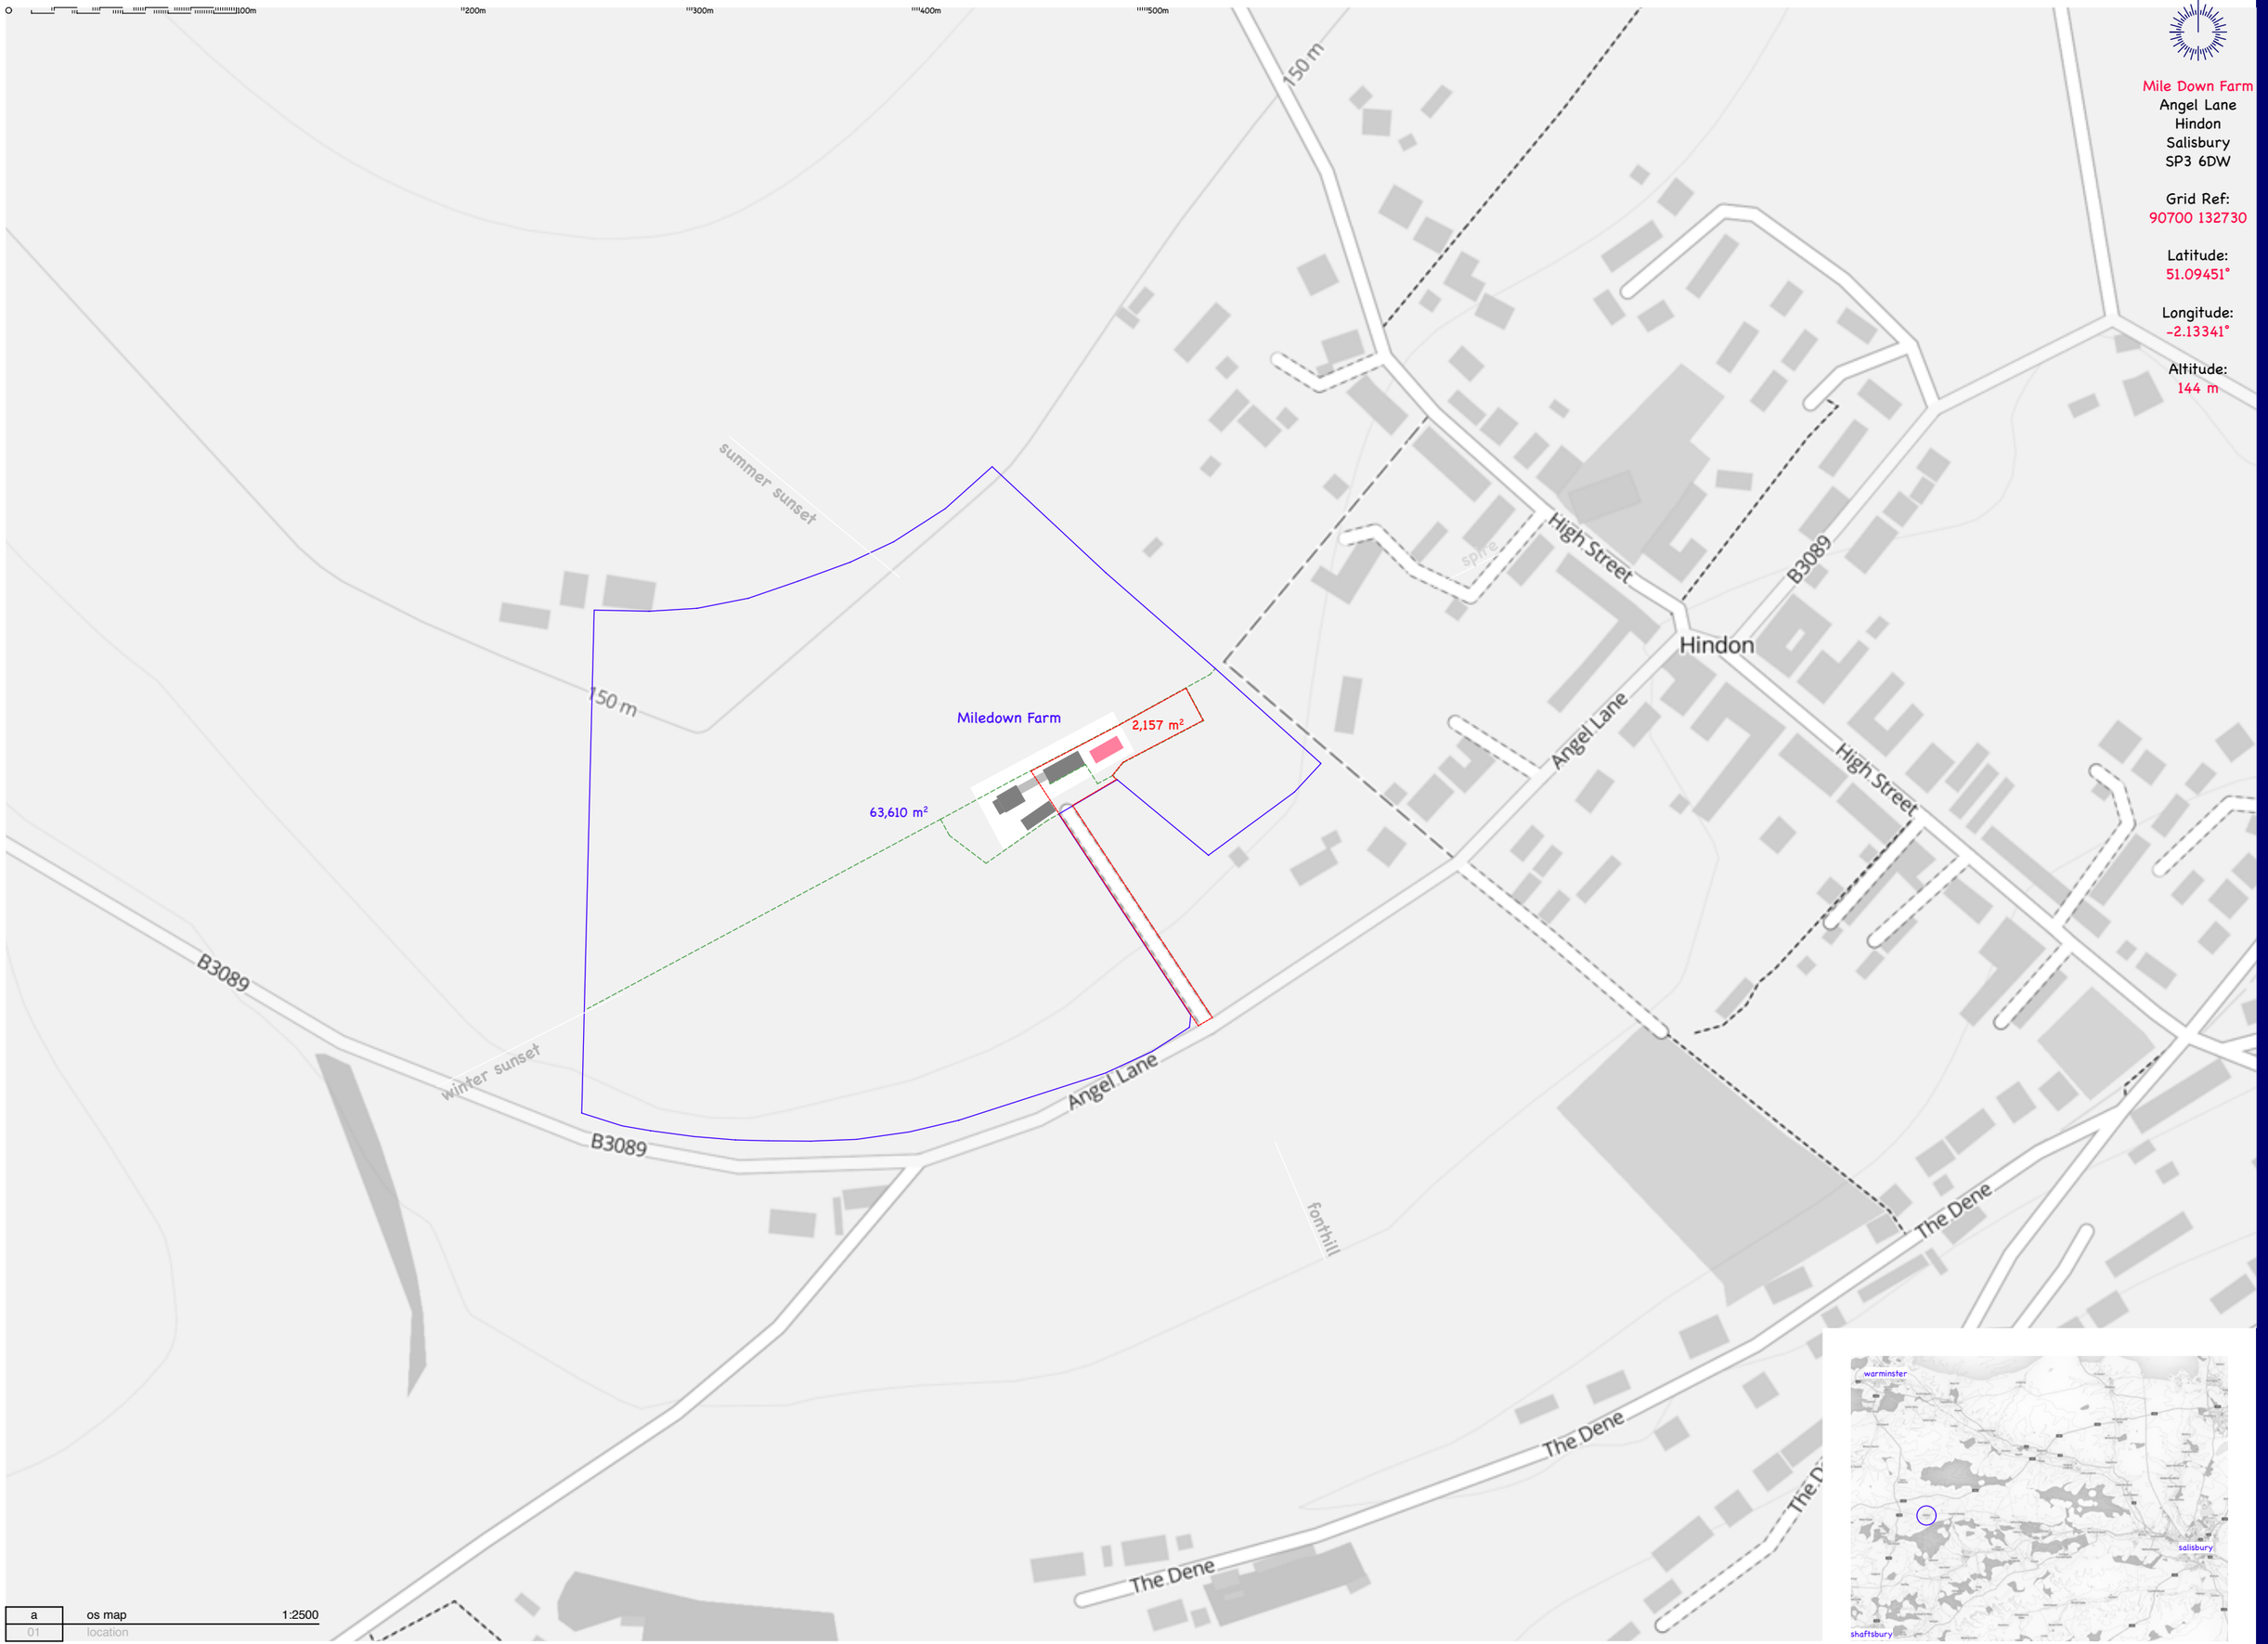


owner :
vincent nolan

mile down farm sp3 6dw
replacement of existing dwelling

01 location

15/12/23