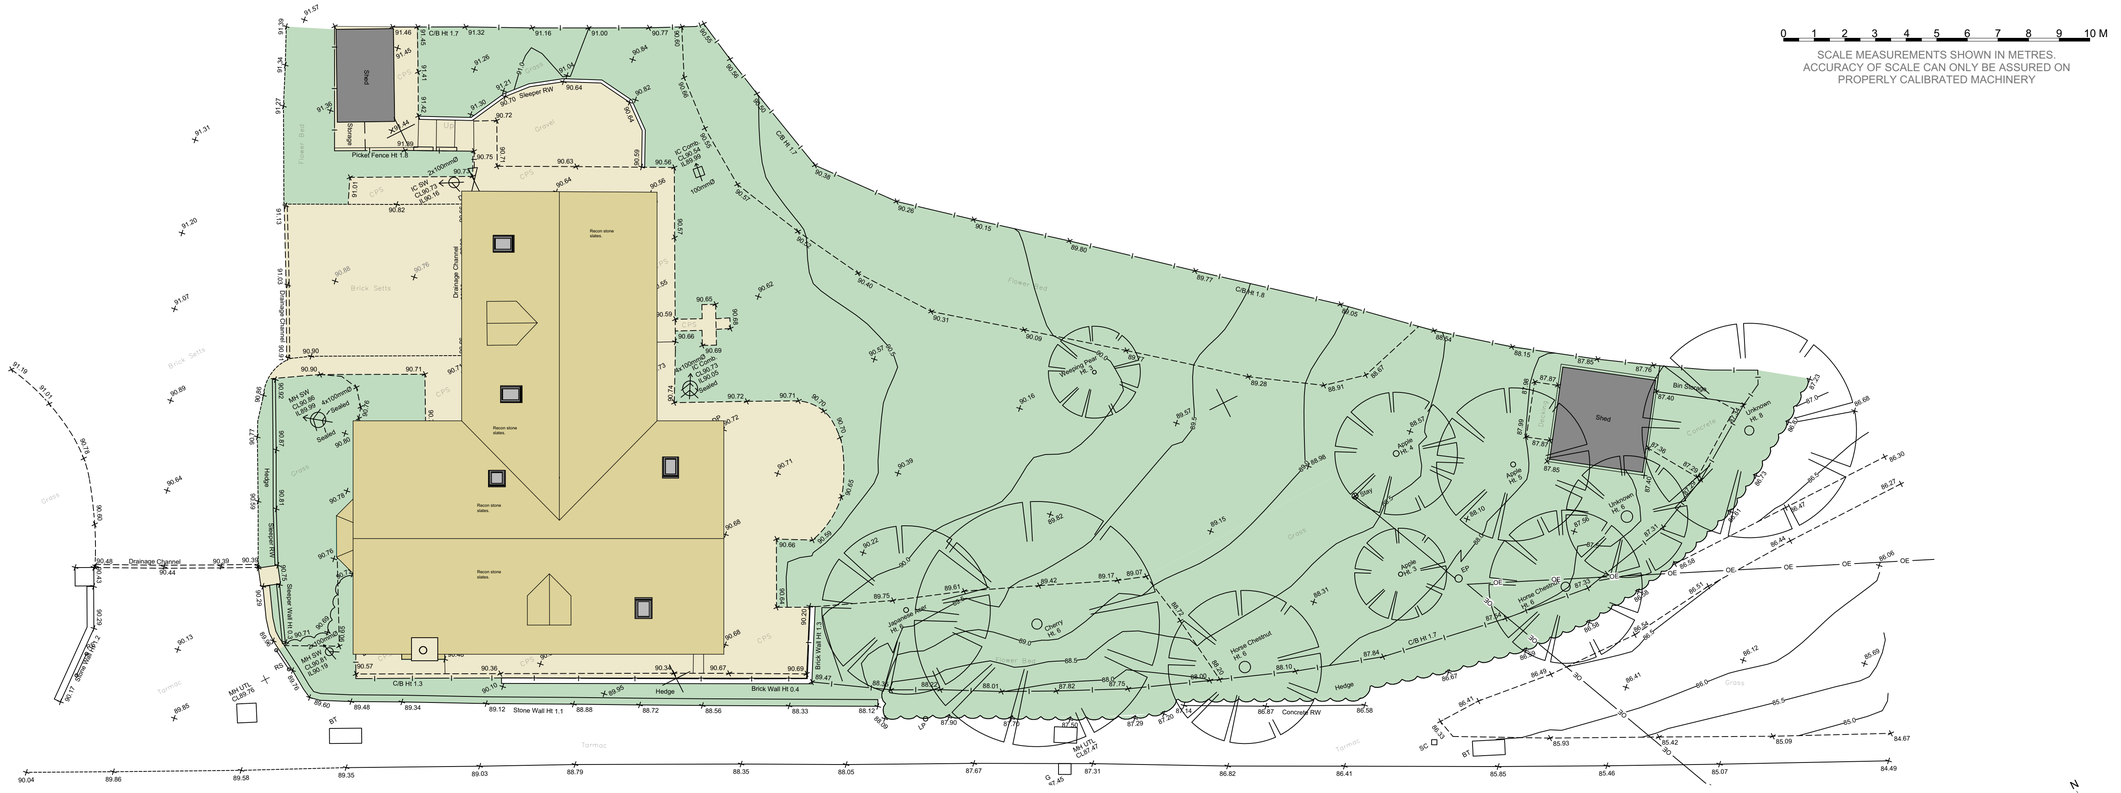

EXISTING SITE PLAN

PROPOSED SITE PLAN

PLANNING NOTES
-

DEMOLITION NOTES
-

CONSTRUCTION NOTES
-All dimensions must be checked on site and not scaled from this drawing

MAINTENANCE NOTES
-

Revisions

VERITY & BEVERLEY
ARCHITECTS DESIGNERS
The Coach House I 4 The Chipping I Tetbury I Glos. I GL8 8ET
Telephone 01666 503516 I www.verity-beverley.co.uk

4 HILL CREST
MALMESBURY

PROPOSED ALTERATIONS

EXISTING AND PROPOSED SITE PLANS.

Scale: 1:100	23.1553/01
Date: October 23	
Drawn: DLS	Revision
Size: A1	

© Copyright