PLANNING NOTES
-

DEMOLITION NOTES
-

CONSTRUCTION NOTES
-All dimensions must be checked on site and not scaled from this drawing

MAINTENANCE NOTES
-

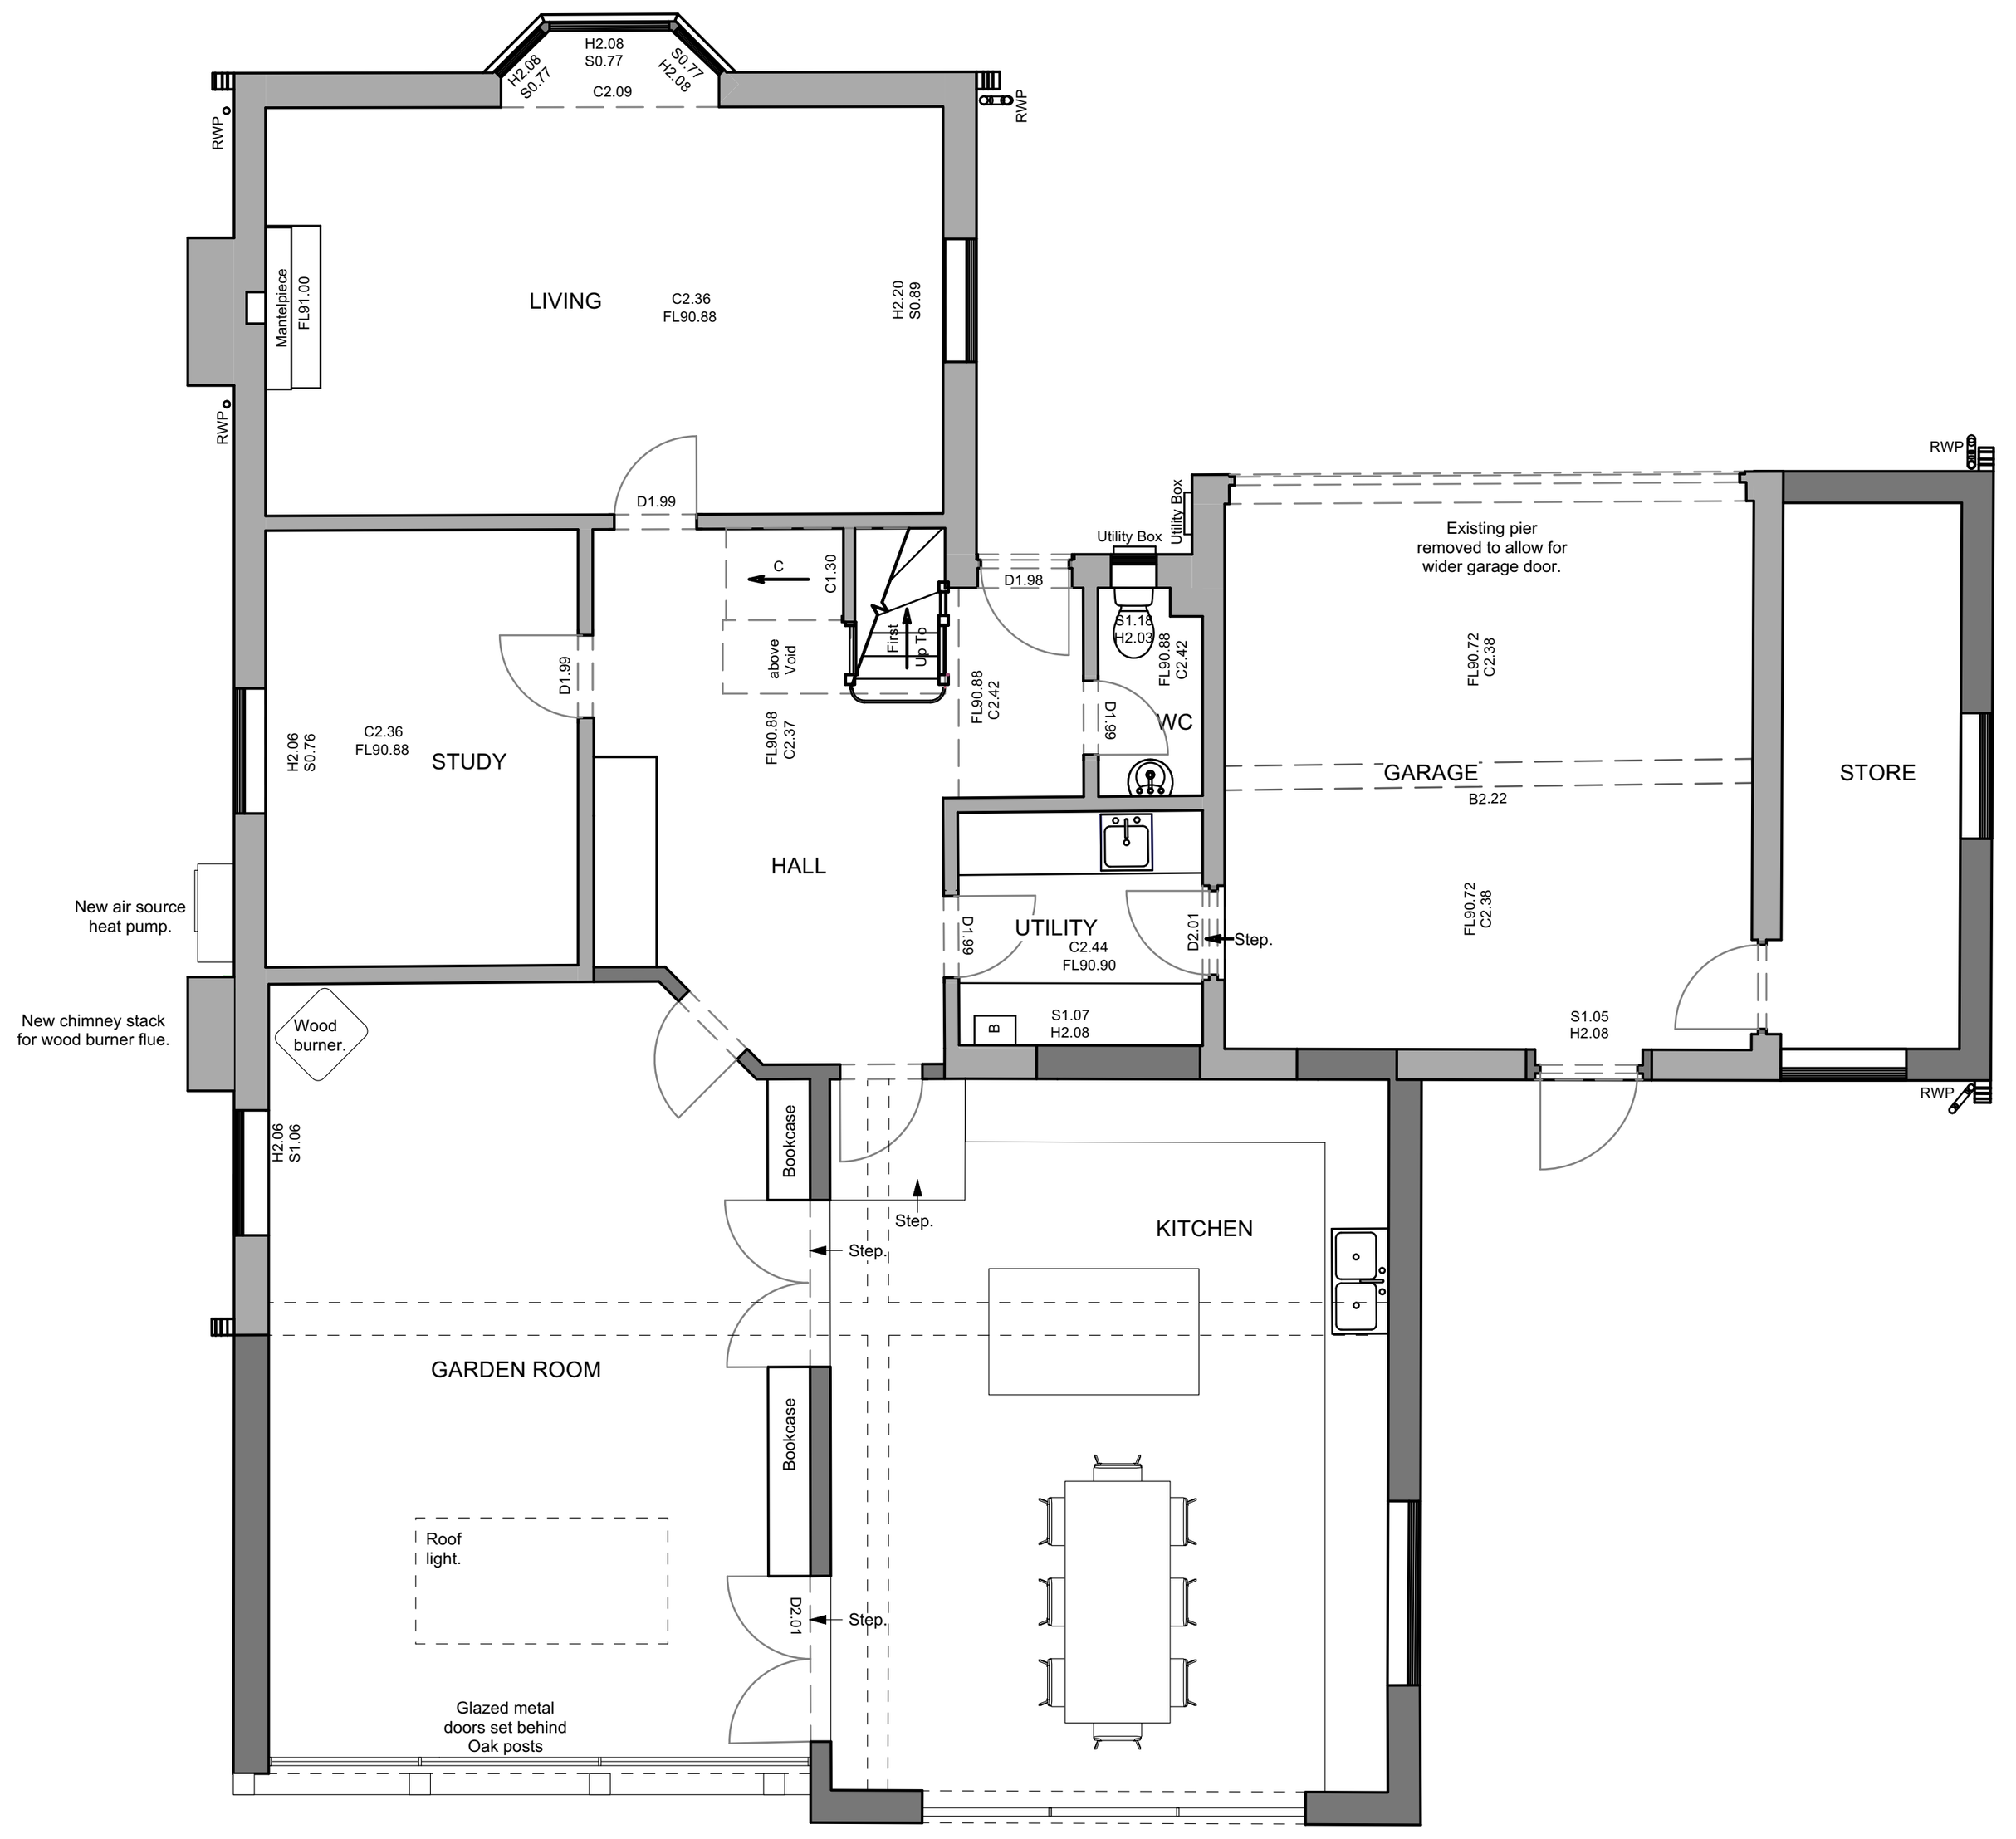

PROPOSED GROUND FLOOR



PROPOSED FIRST FLOOR

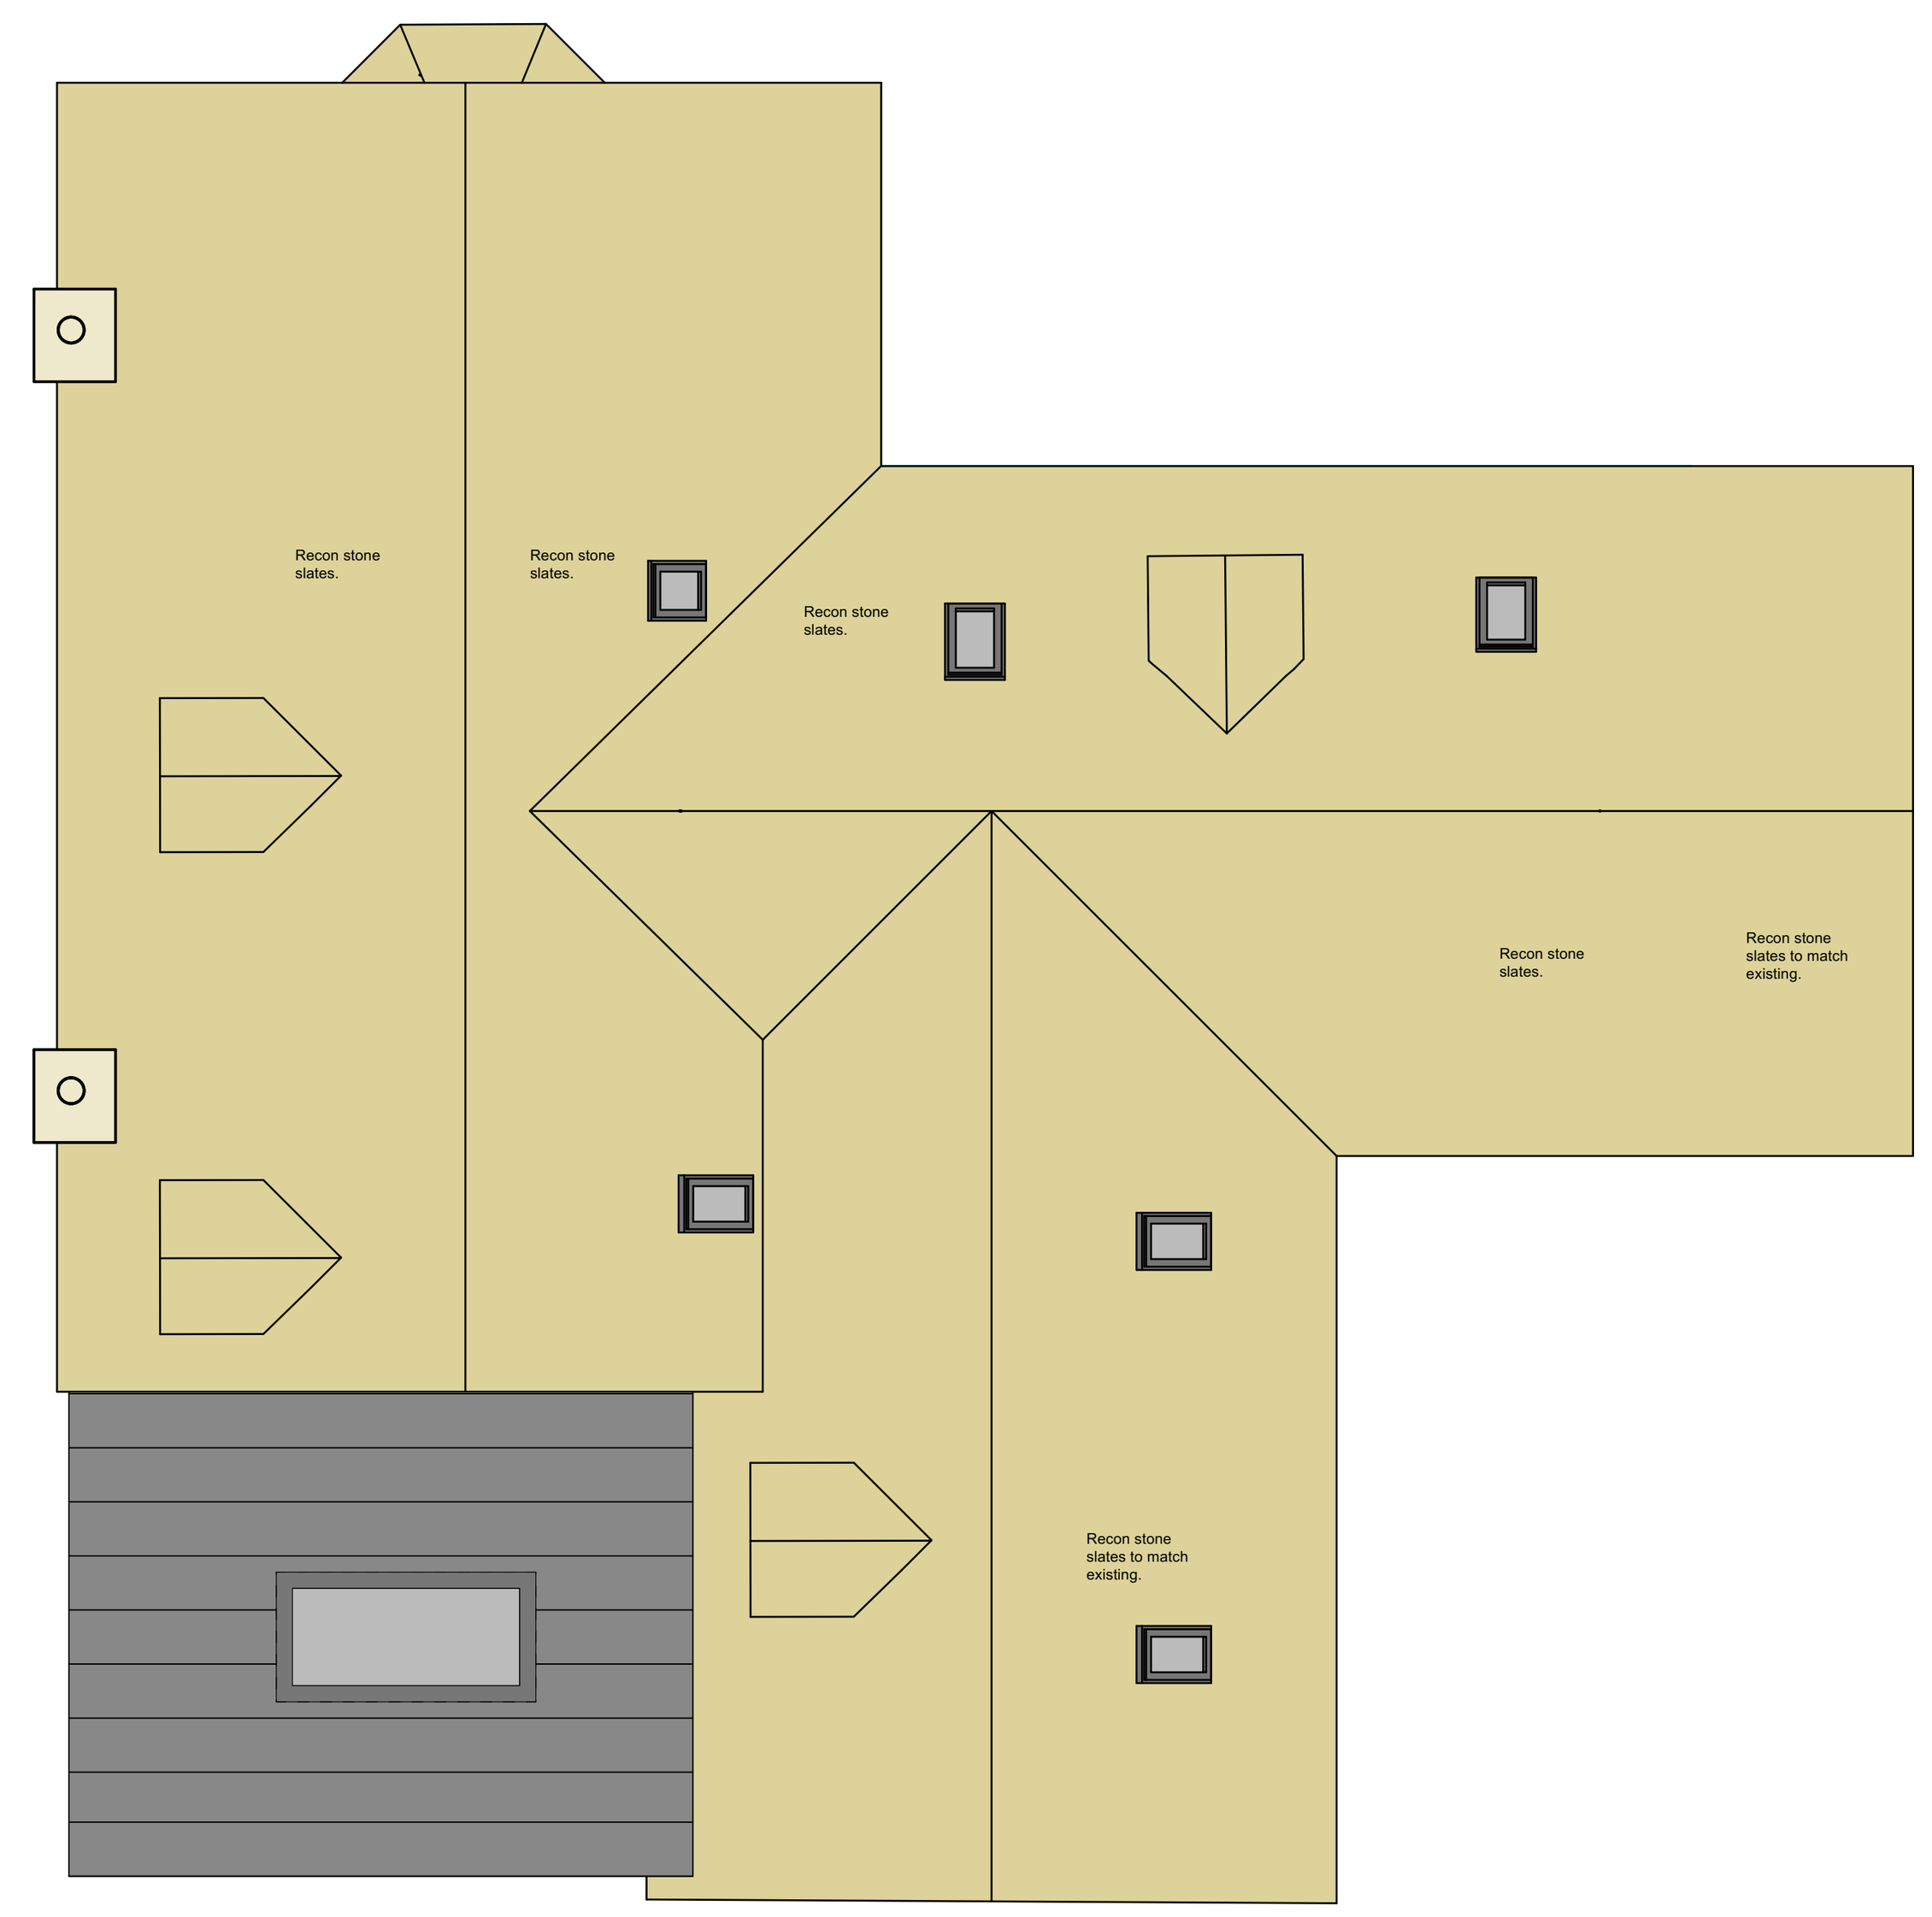

PROPOSED ROOF



PROPOSED NORTH WEST ELEVATION



PROPOSED SOUTH WEST ELEVATION



PROPOSED SOUTH EAST ELEVATION



PROPOSED NORTH EAST ELEVATION

0 1 2 3 4 5 6 7 8 9 10 M

SCALE MEASUREMENTS SHOWN IN METRES.
ACCURACY OF SCALE CAN ONLY BE ASSURED ON
PROPERLY CALIBRATED MACHINERY

(C) Copyright

Revisions

A	13/12/23	Proposed bedroom window reduced in size, rooflight added to bedroom.

VERITY & BEVERLEY
ARCHITECTS DESIGNERS
The Coach House | 4 The Chipping | Tetbury | Glos. | GL8 8ET
Telephone 01666 503516 | www.verity-beverley.co.uk

4 HILL CREST
MALMESBURY

PROPOSED ALTERATIONS

PLANS AND ELEVATIONS
AS PROPOSED.

Scale: 1:100	23.1553/03
Date: October 23	
Drawn: DLS	Revision
Size: A1	A