GROUND FLOOR PLAN



ROOF PLAN

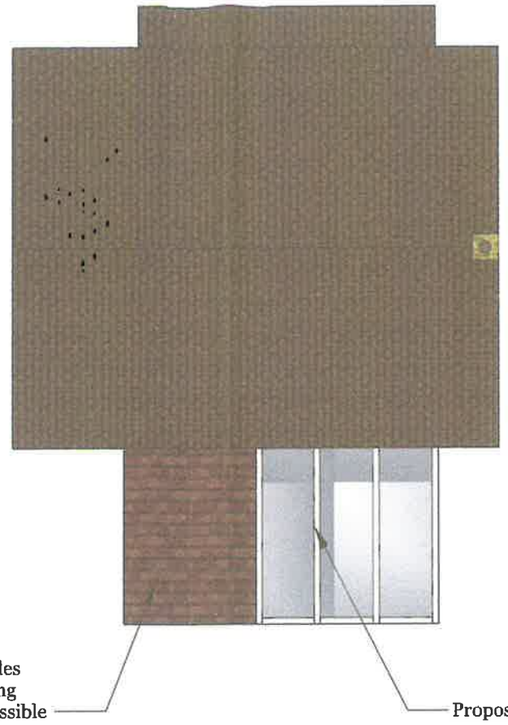



0 5

Scale (m)

EAST ELEVATION

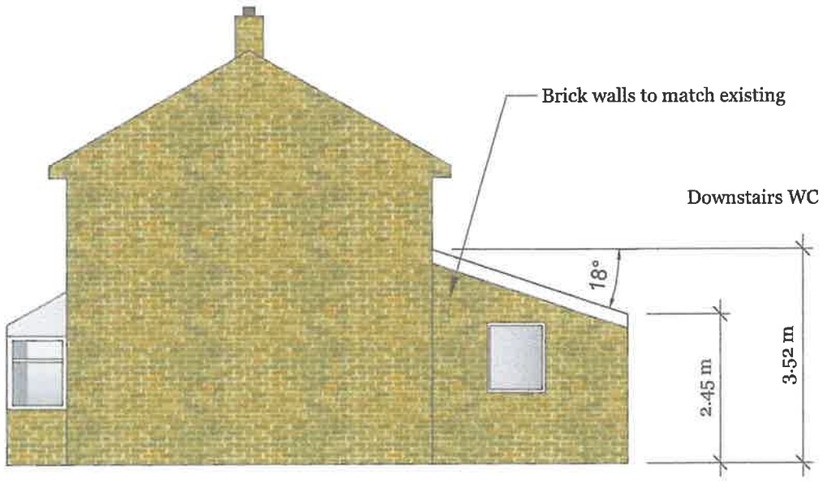

NORTH ELEVATION



WEST ELEVATION

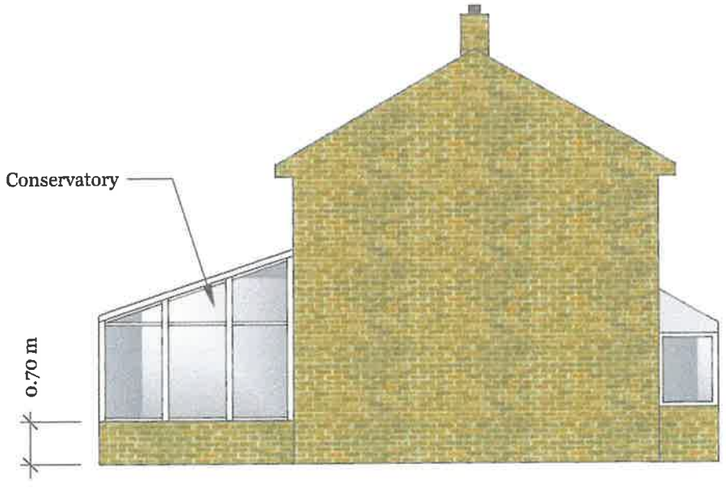

Plans, Surveys & Planning Ltd
don.pspltd@outlook.com

Site Address: 6 Laurel Grove, Trowbridge, Wiltshire, BA14 0HT

Client: Mrs S Cockerill

Single Storey Rear Extension

Proposed Plans & Elevations

Drawn Date: 05/09/2023

Drawn by: DF

Scale 1:100 on A3 Paper

REVISIONS

	MM/DD/YY	REMARKS
1	__/__/__	...
2	__/__/__	...
3	__/__/__	...
4	__/__/__	...
5	__/__/__	...

The information contained in this drawing is the sole property of Plans, Surveys & Planning Ltd. Any reproduction in part or as a whole without the written permission of Plans, Surveys & Planning Ltd is strictly prohibited.