
Keevil site plan

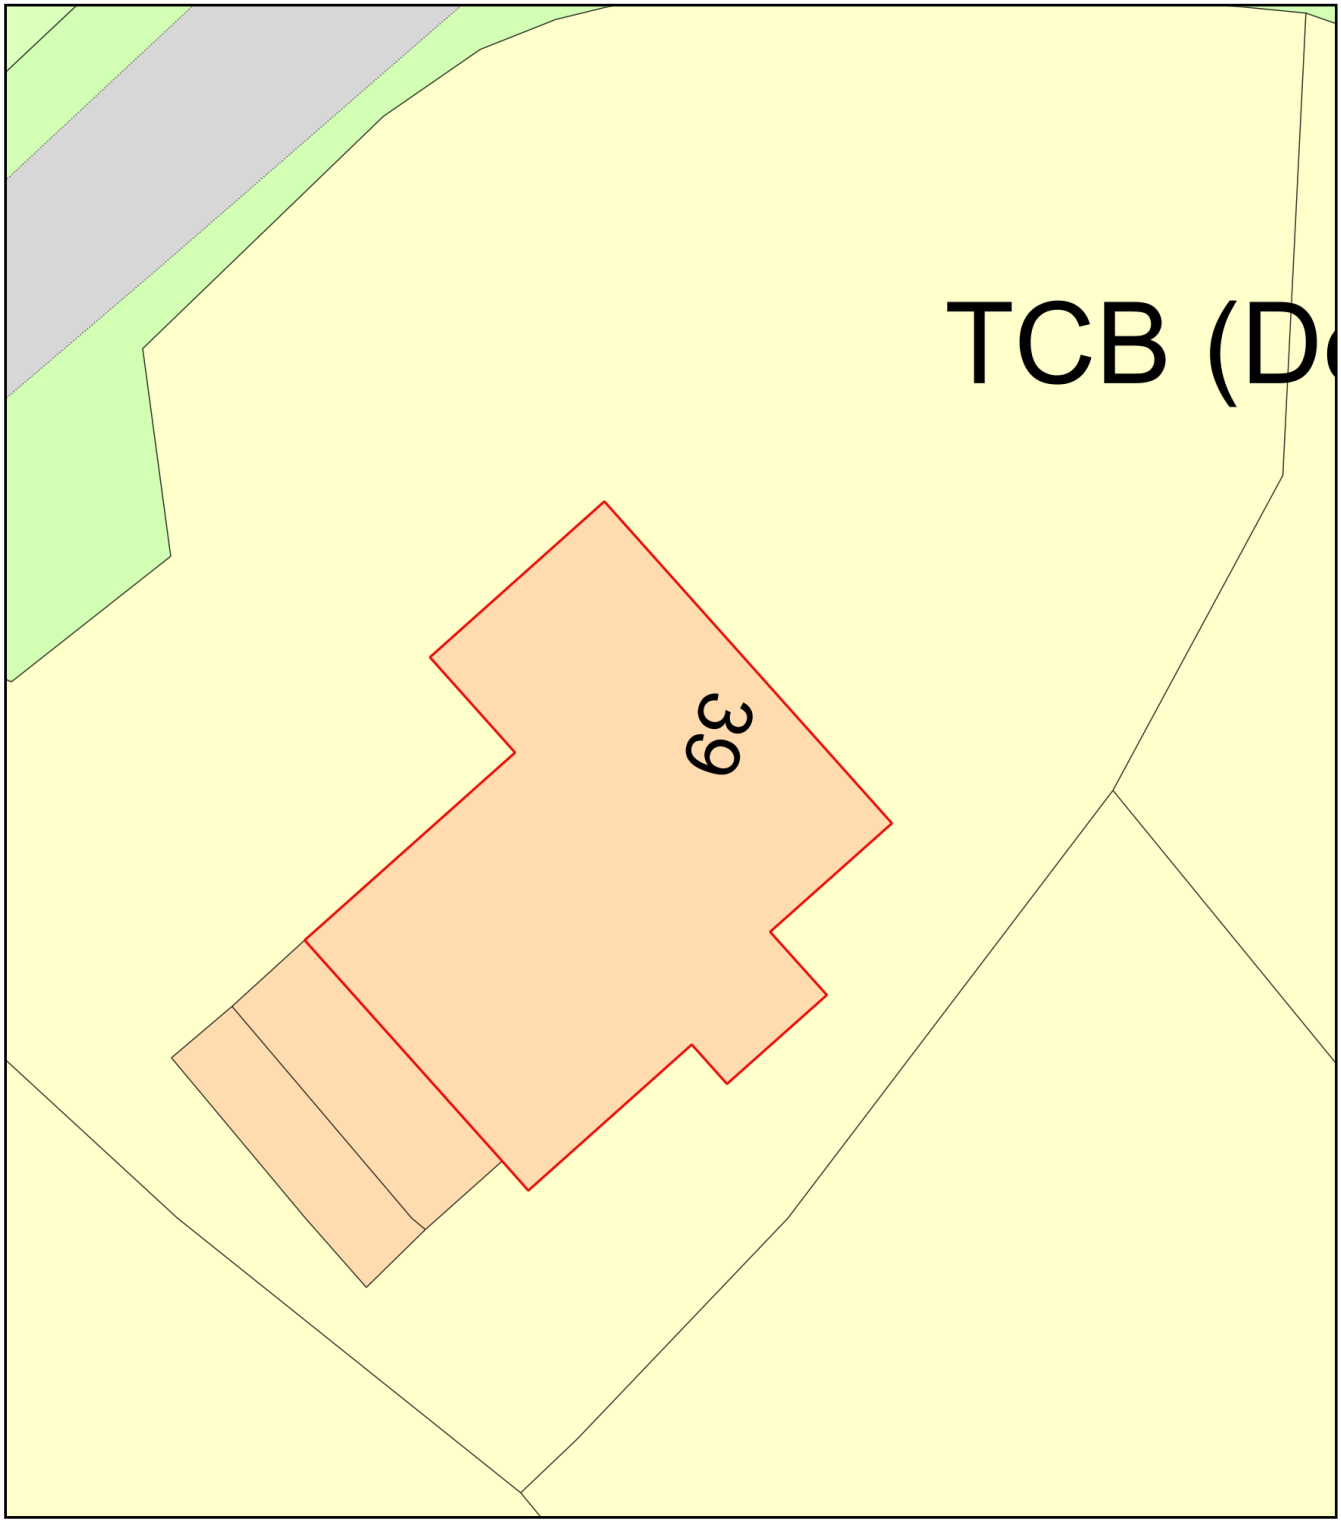

0 10
Metres

N

ReQuestaPlan

Plan Produced for: Corsham loft conversions

Date Produced: 19 Dec 2023

Plan Reference Number: TQRQM23353202505347

Scale: 1:200 @ A4

© Crown copyright and database rights 2023 OS 100042766