

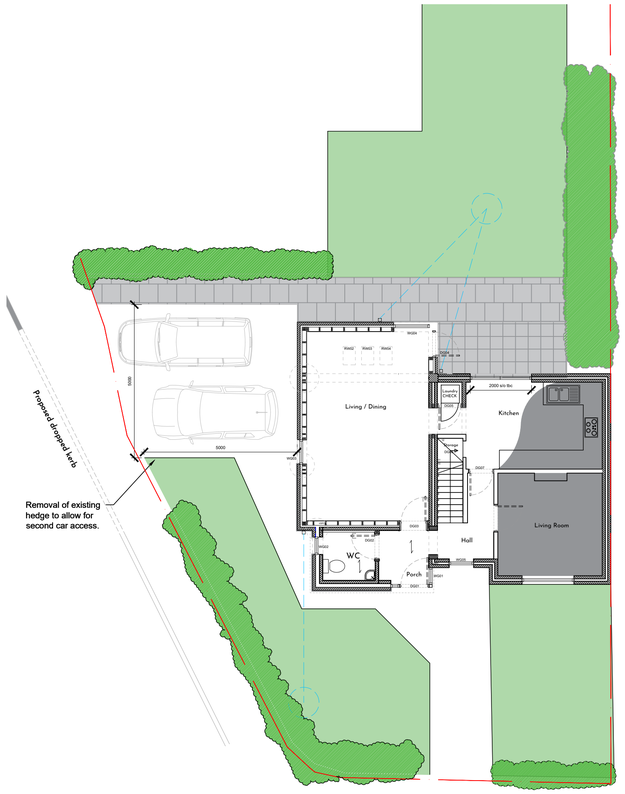


Ground Floor - Proposed

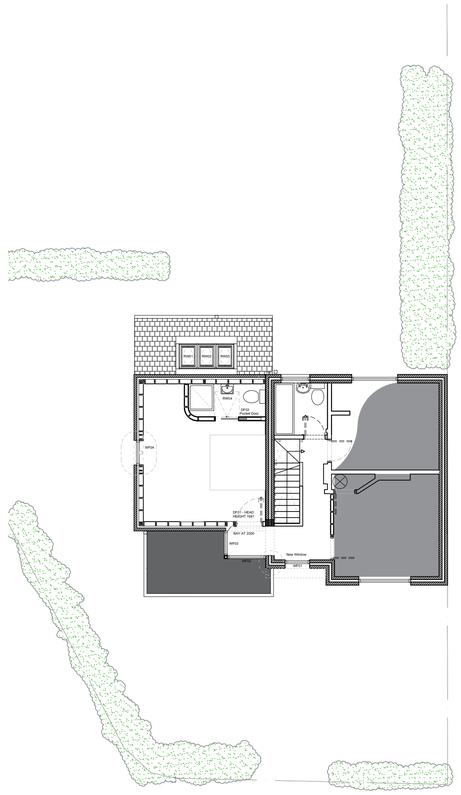


First Floor - Proposed

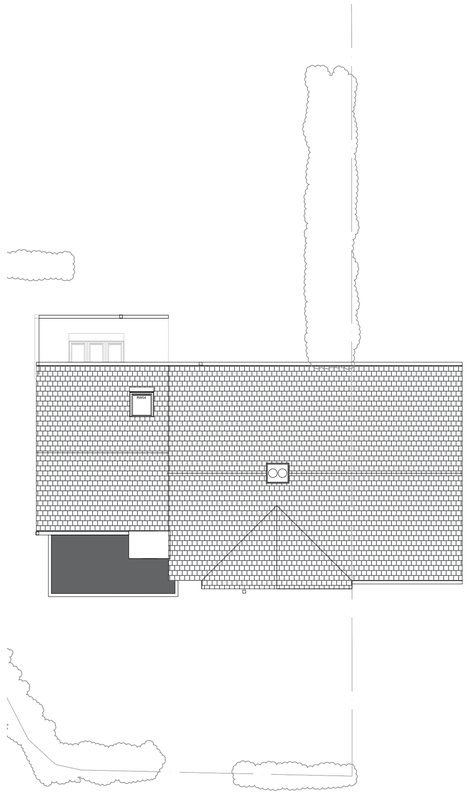

Roof Plan



Front Elevation - South West

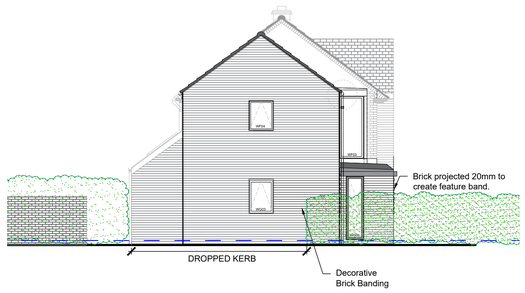

Side Elevation - South East



Rear Elevation - North East

SCALE IN METRES / 1:100

0 2 5 10

© COPYRIGHT SCRACE ARCHITECTS 2021
THIS DRAWING MUST NOT BE COPIED, USED OR DISCLOSED WITHOUT PRIOR PERMISSION.

REVISIONS

>	Planning Issue	19/11/21
A	Front Elevation setback 1.1 metres to be subservient to exisitng.	07/01/22
	PLANNING APPROVED	13/01/22
B	Changes made for clients to internal layout for kitchen storage and en-suite.	06/04/22
C	Work in Progress Issue. Bay added to front elevation to allow access to bedroom at first floor level. Porch reduced and full height windows windows added. Alterations made to plan to retain existing stairs and family bathroom.	05/04/23
D	Planning Variation Issue. Solar Panels added to front elevation. Rooflights revised / omitted.	19/12/23

NOTE

Drawings are to be read in conjunction with contract documentation. Where, a conflict in the documents exists, give notice. This drawing must not be used to measure from. All dimensions should be checked on site prior to work starting and the manufacture of specialist items e.g. windows.

COPYRIGHT*

Scrace Architects Ltd own all intellectual property rights, including the copyright in the drawings and documents produced in performing the Services, agreed with the client, Scrace Architects Ltd, retain moral right to be identified as the author of such work. Unauthorised use of the Work is an infringement of the Copyright, Design and Patents Act 1988. It is prohibited to the reproduce, alter, or amend information prepared by Scrace Architects Ltd without the express written consent. Additional copies of this information and a copyright license for the reuse or the amendment of drawings may be obtained from Scrace Architects Ltd. Both are subject to approval and additional charges.

SCRACE ARCHITECTS
TEN
The Old Fire Station
Salt Lane
Salisbury
01722 658048
info@scracearchitects.co.uk

Project:
Extension / Refurbishment
64 Westwood Road
Salisbury SP2 9HT

Drawing:
PLANNING
Project Overview PROPOSED

Drawing No: 20_129 / P003D

Scale: 1:100 @ A1

Origin: APRIL 2022

Drawn by: TS