

REVISIONS


>	Preliminary Issue	15/10/21
	Planning Issue	19/11/21
A	Revised following survey	08/04/22
B	Work in Progress Issue	05/04/23
C	Planning Variation	19/12/23

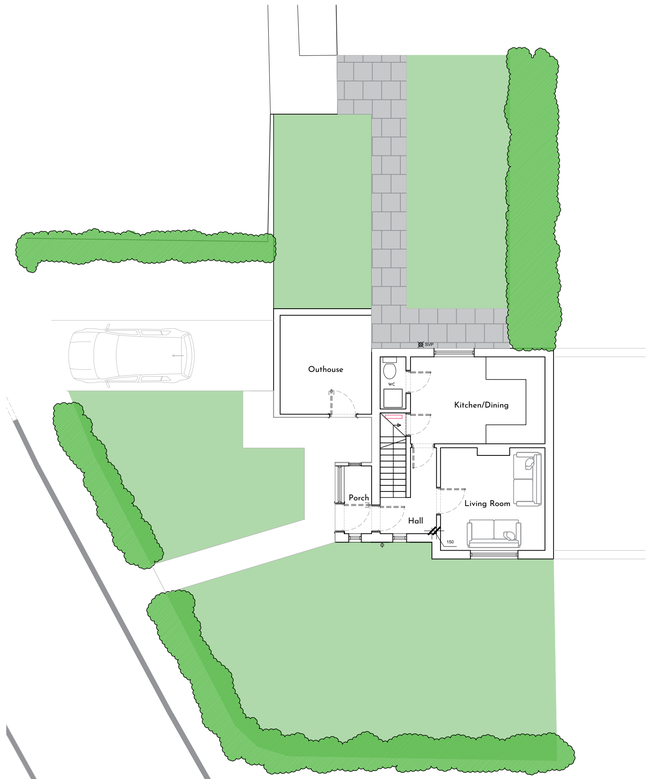


Ground Floor - Existing

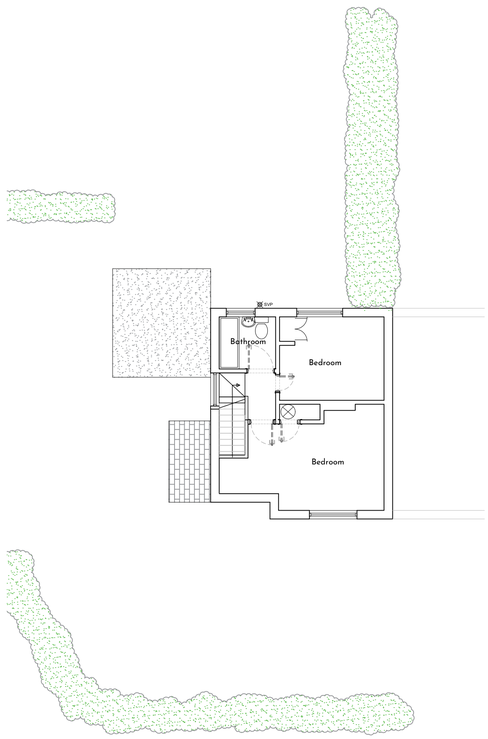


First Floor - Existing

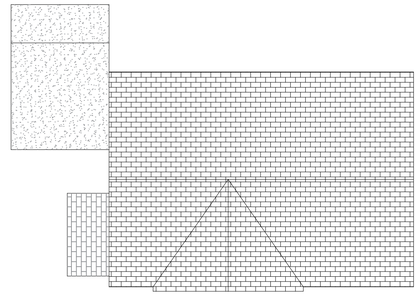

Roof Plan

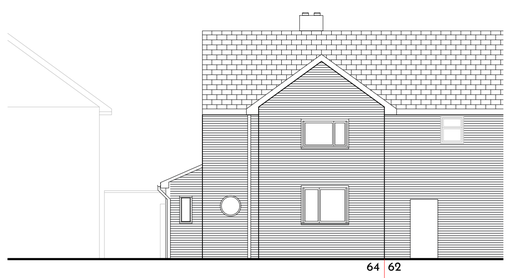

Front Elevation - South West

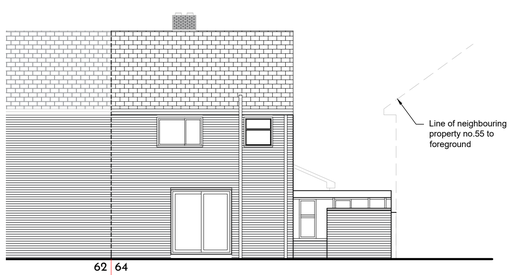

Rear Elevation - North East



Side Elevation - North West

SCALE IN METRES / 1:100

0 2 5 10

SCRACE ARCHITECTS
TEN
The Old Fire Station
Salt Lane
Salisbury
01722 658048
info@scracearchitects.co.uk

Project:
Extension / Refurbishment
64 Westwood Road
Salisbury SP2 9HT

Drawing:
PLANNING
Project Overview EXISTING

Drawing No: 20_129 / P002C

Scale: 1:100 @ A1

Origin: APRIL 2022

Drawn by: TS